
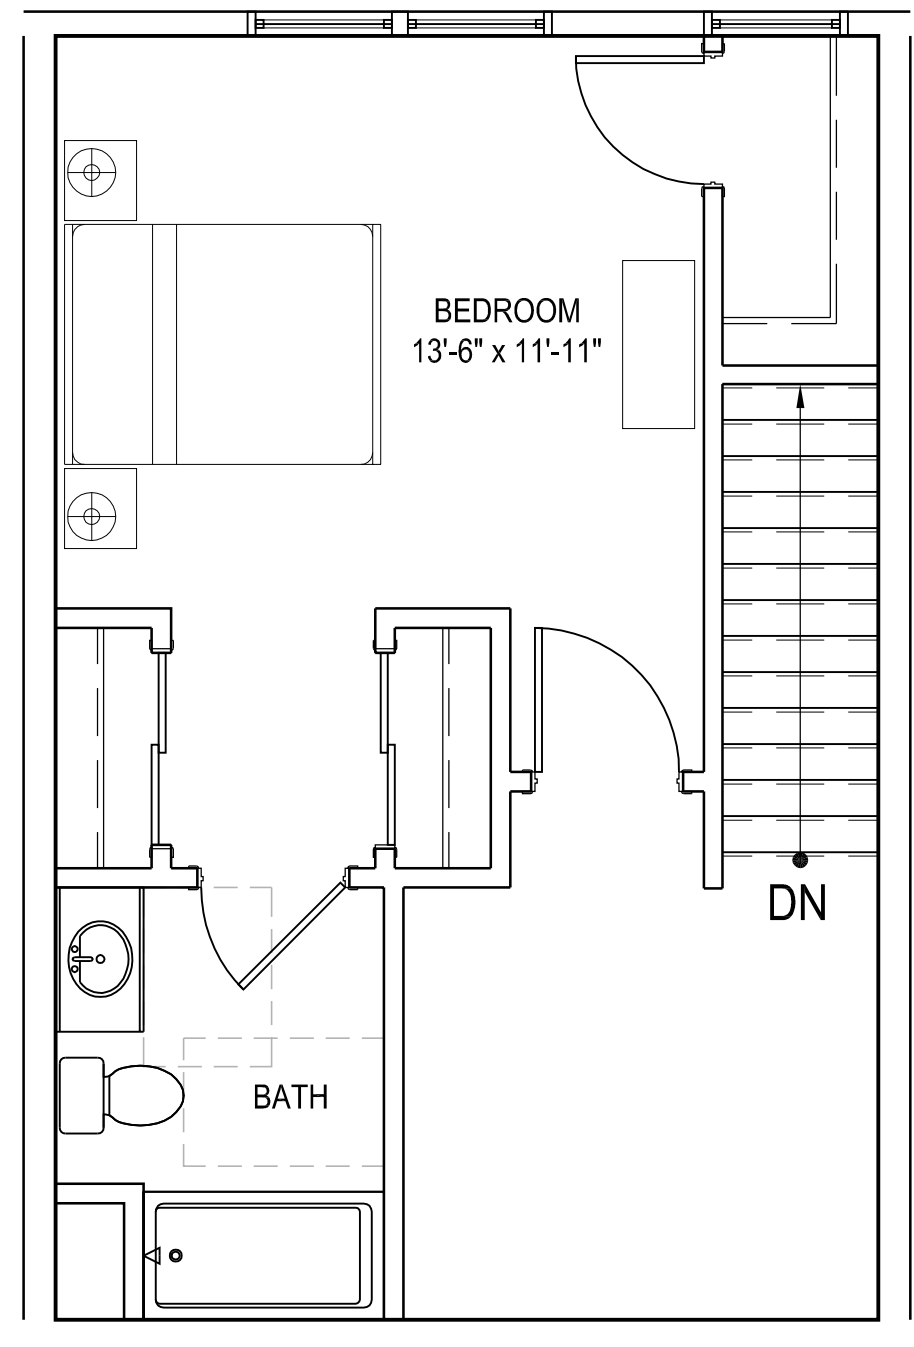
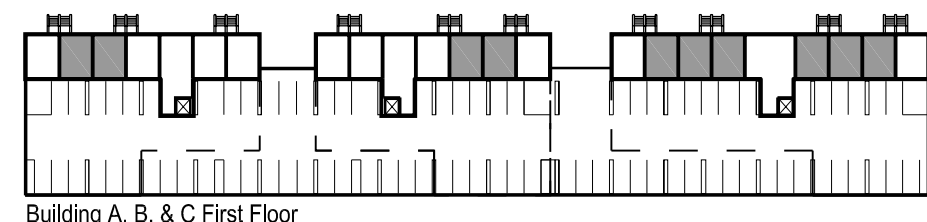


21 Typical 1-BR Townhouse - Upper Level (Second Floor)

SCALE: AS NOTED



458 S.F.

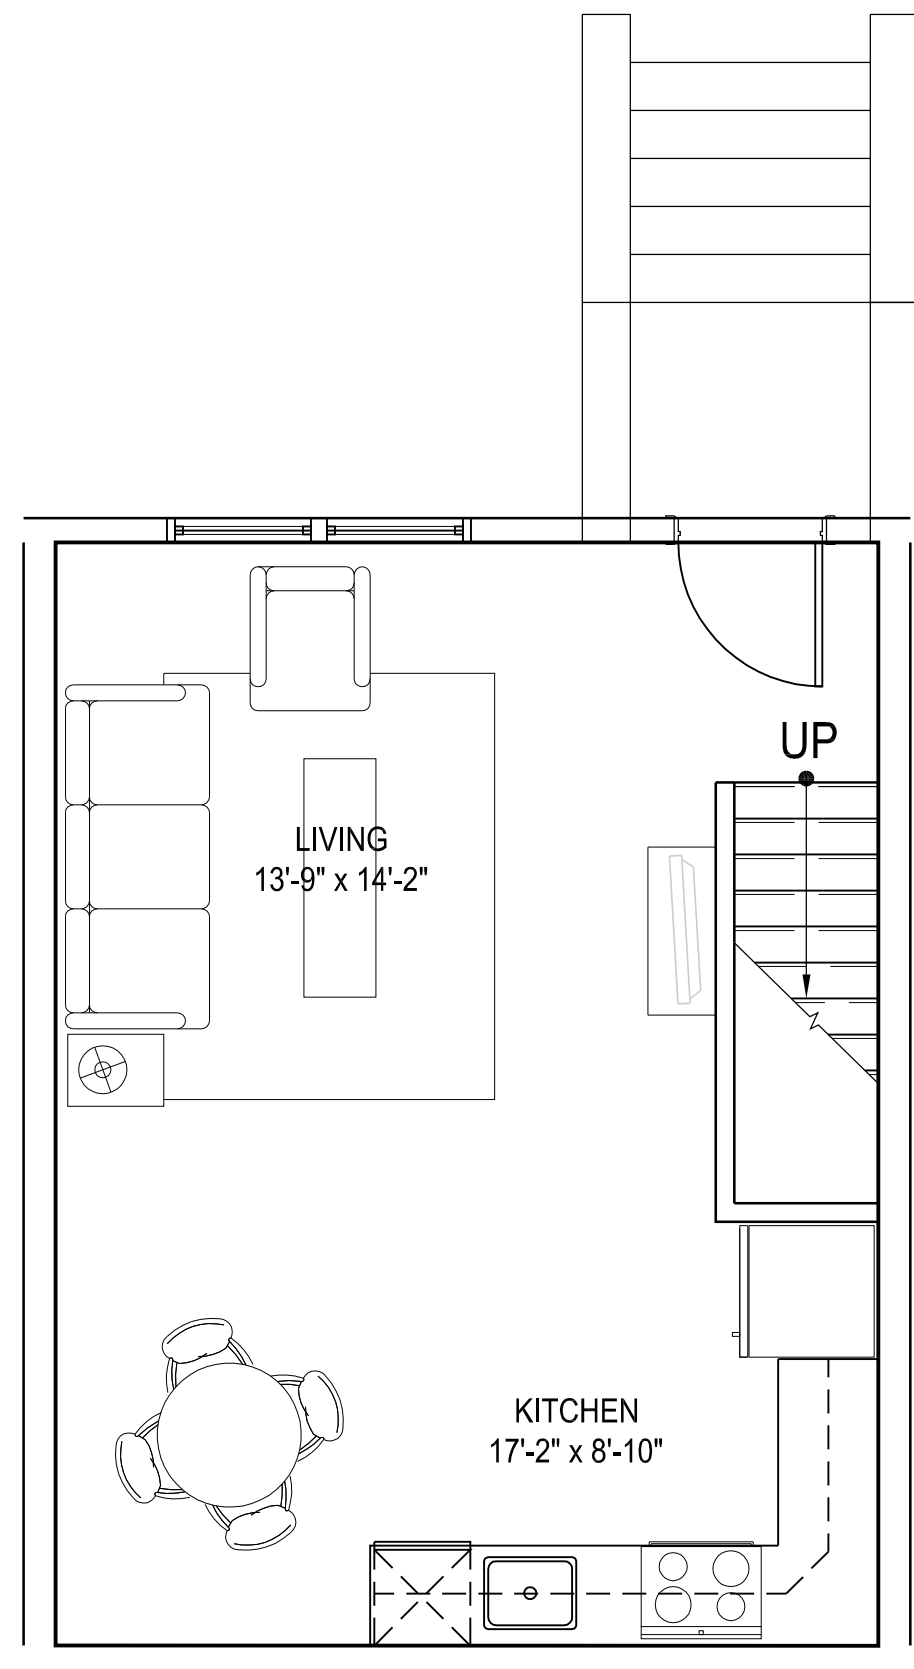

20 Typical 1-BR Townhouse - Lower Level

SCALE: AS NOTED



394 S.F.

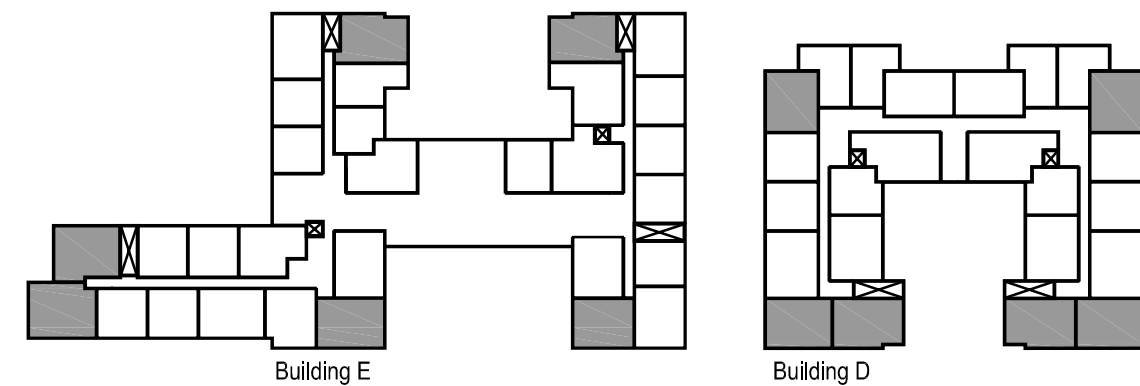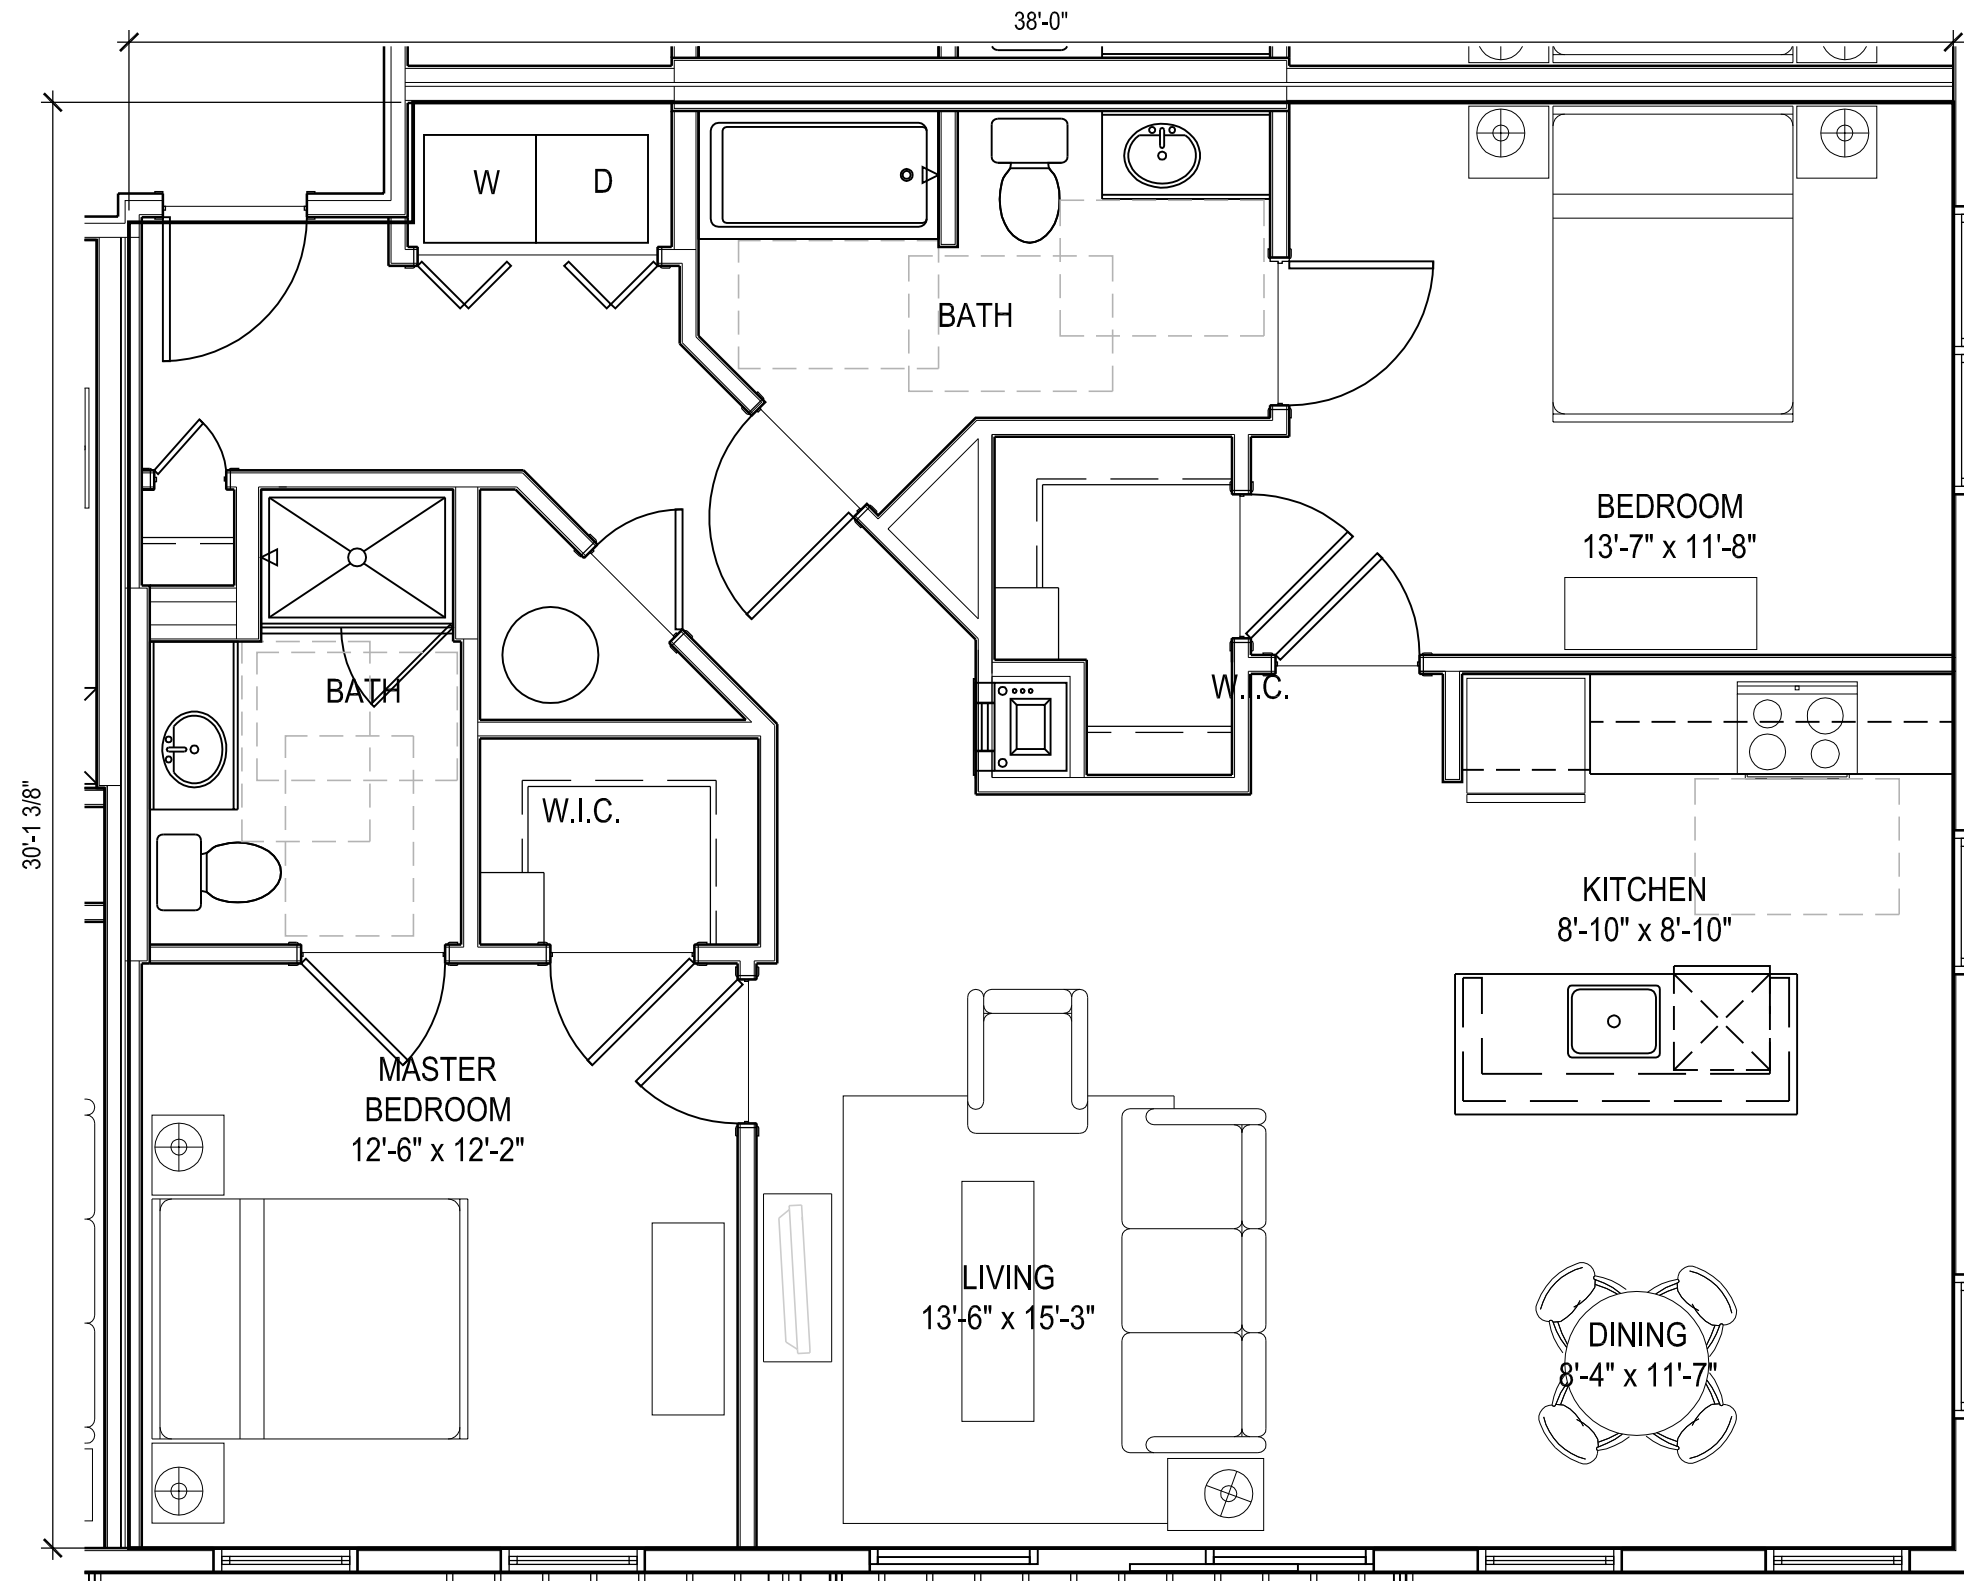

11 Typical 2-BR Unit

SCALE: AS NOTED

1130 S.F.

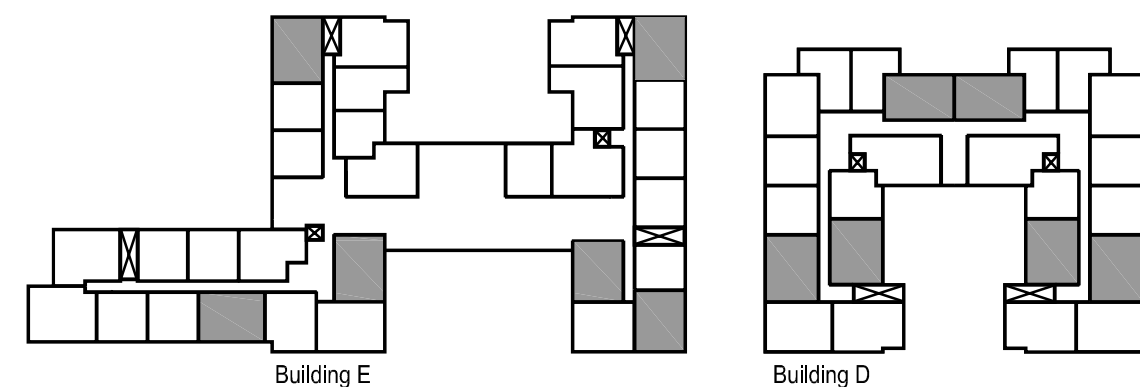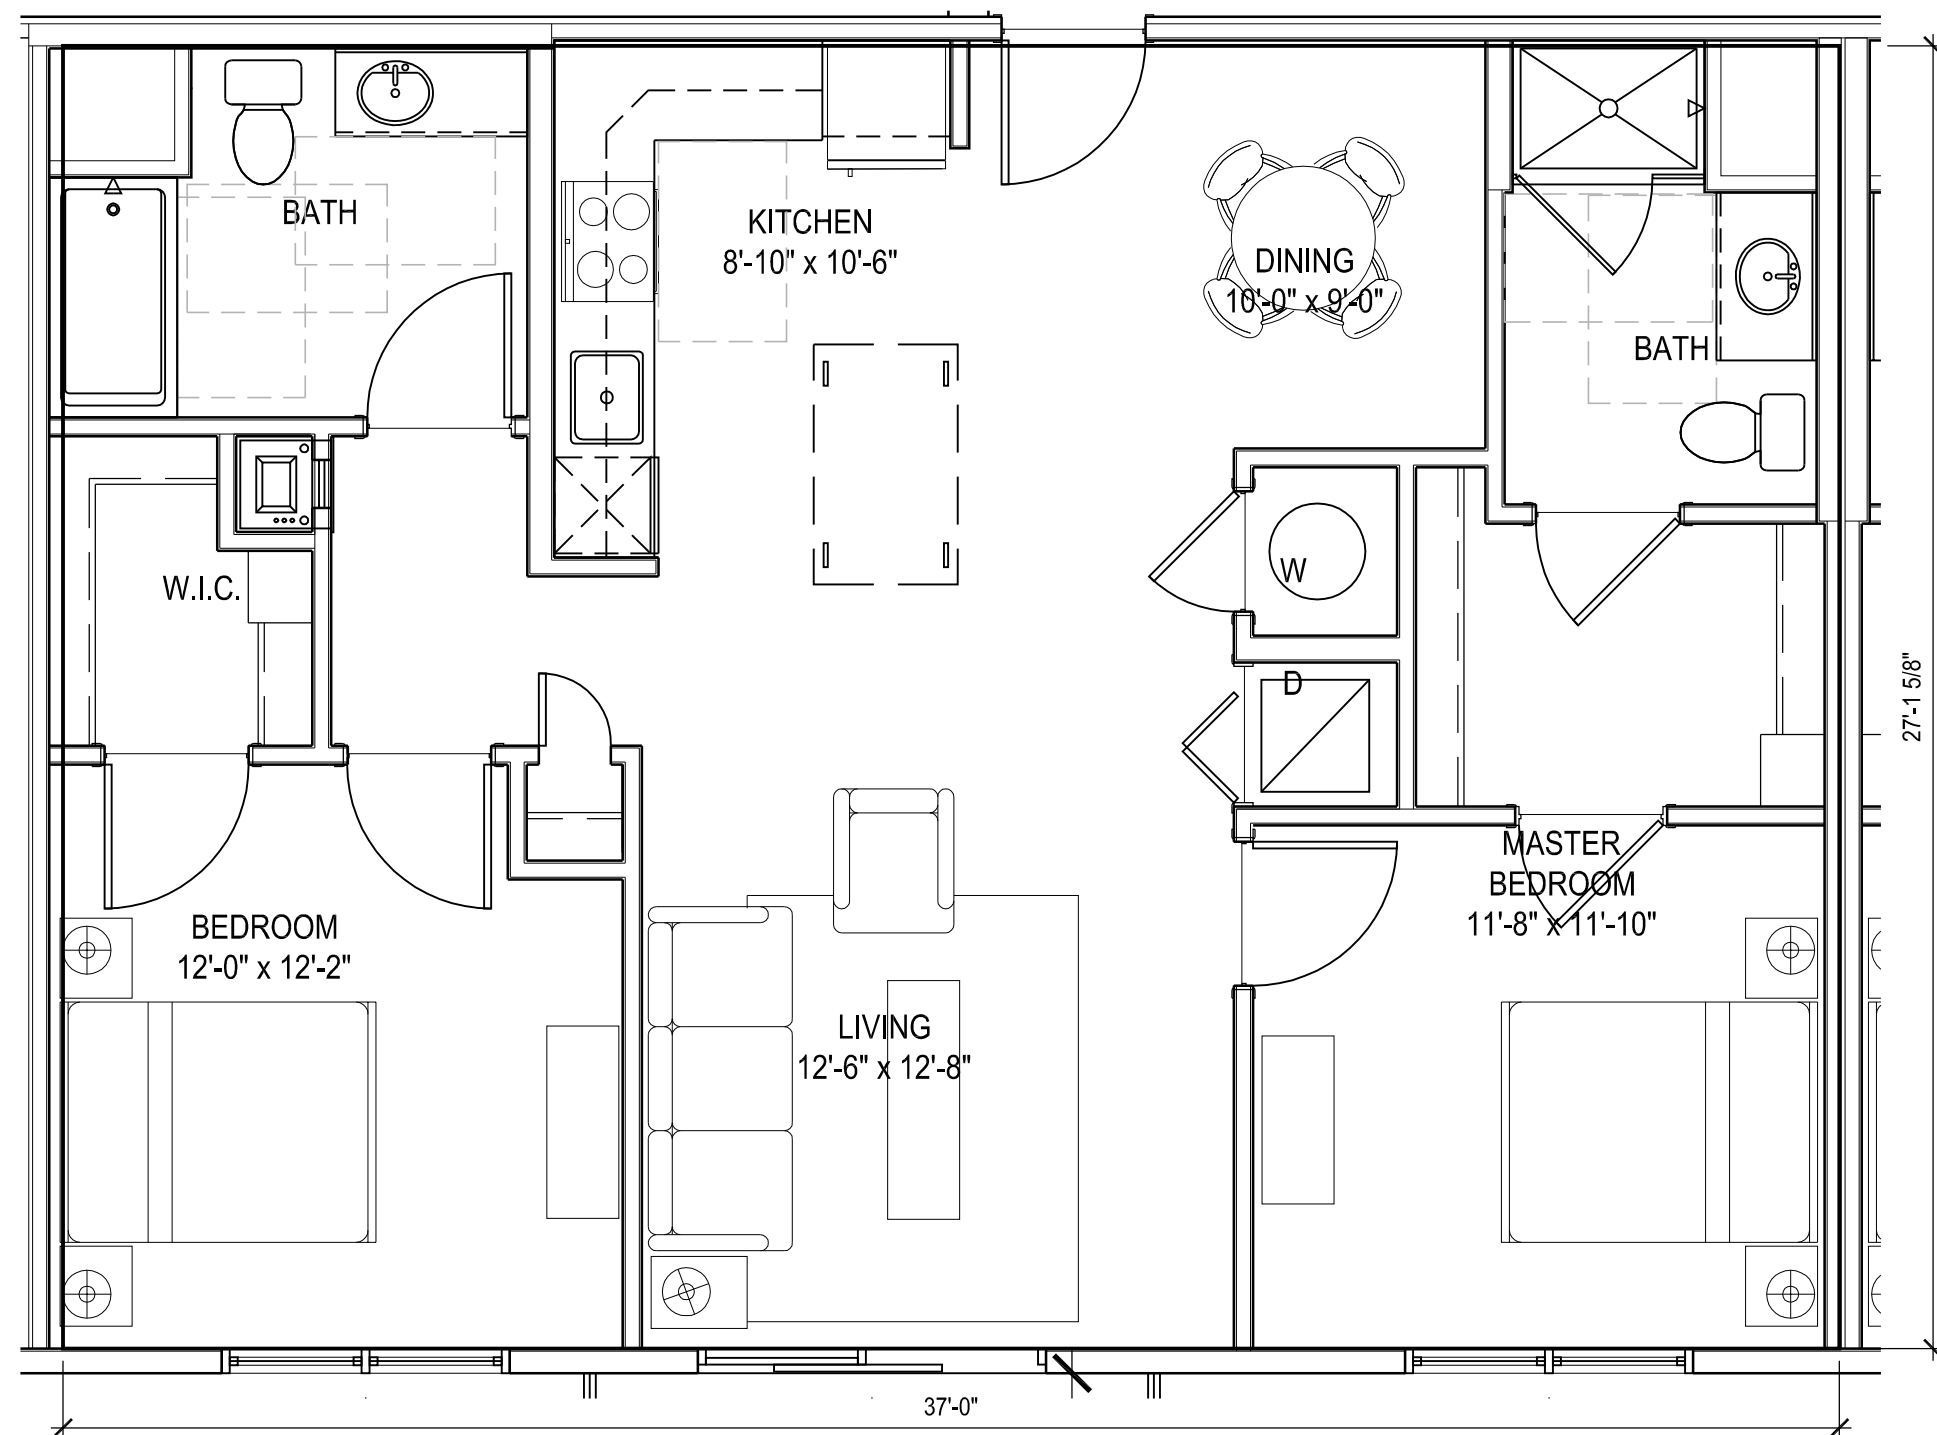

10 Typical 2-BR Unit

SCALE: AS NOTED

1,065 S.F.

tat |
the architectural team

The Architectural Team, Inc.
50 Commandant's Way at Admiral's Hill
Chelsea MA 02150
T 617.889.4402
F 617.884.4329
www.architecturalteam.com
©2011 The Architectural Team, Inc.

Consultant:

Revision:

Architect of Record:




Drawn: NG

Checked: MD

Scale: 1/4" = 1'-0"

Key Plan:

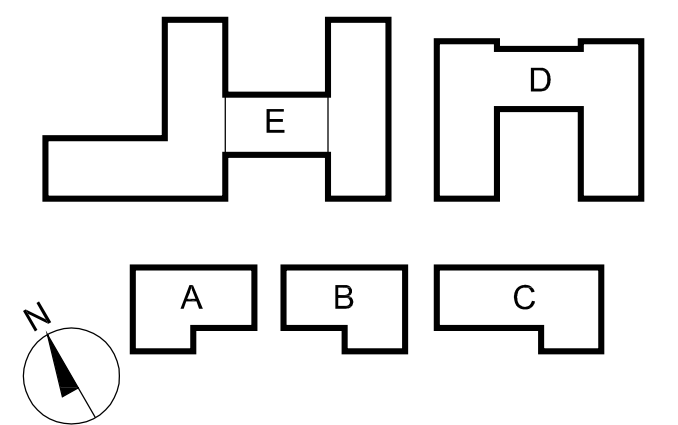

Project Name:

Needham Mews

692 + 744 Greendale Avenue
Needham, MA

Sheet Name:

Typical Unit Plans
Buildings A, B, C, D & E

Project Number:

12060

Issue Date:

April 8, 2013

Sheet Number:

A2.01

Consultant:

Revision:

Architect of Record:




Drawn: NG

Checked: MD

Scale: 1/4" = 1'-0"

Key Plan:

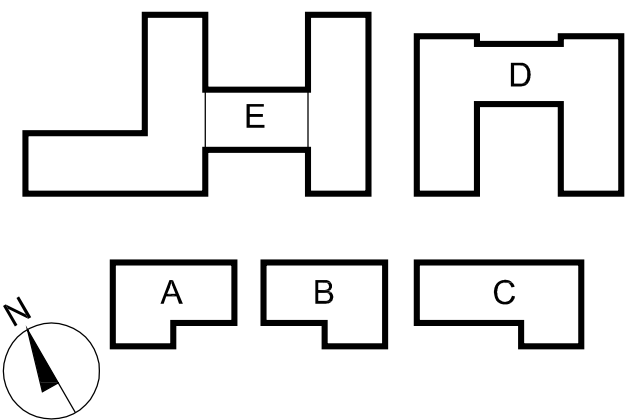

Project Name:

Needham Mews

692 + 744 Greendale Avenue
Needham, MA

Sheet Name:

Typical Unit Plans

Project Number:



12060

Issue Date:

April 8, 2013



Sheet Number:

A2.02

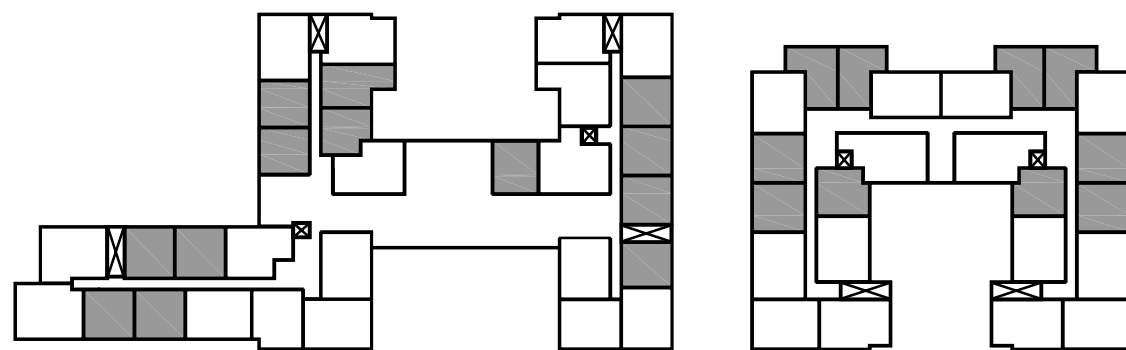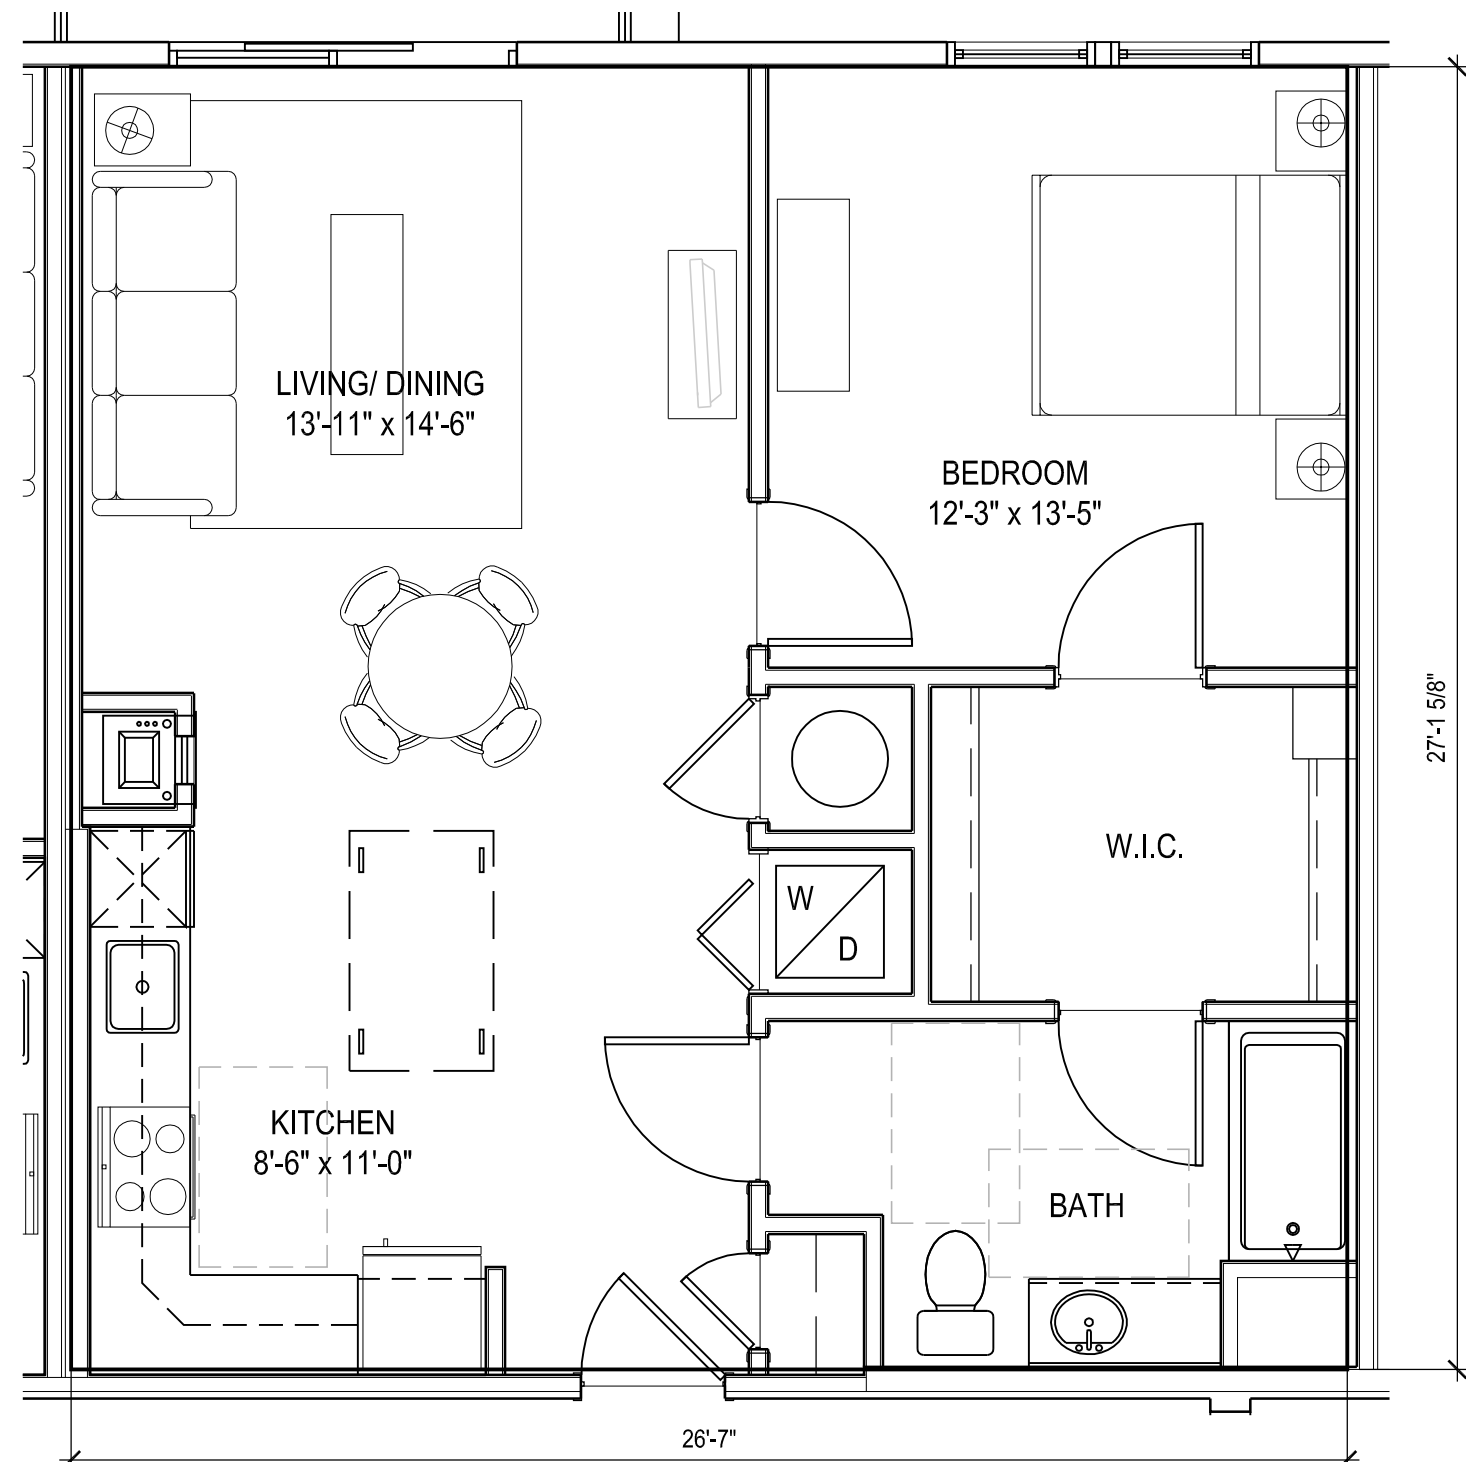

11 Typical 1-BR Unit
SCALE: AS NOTED

772 S.F.

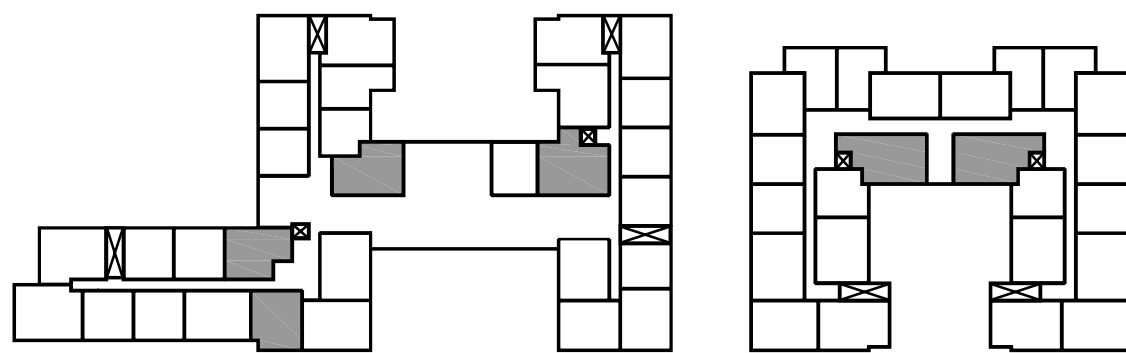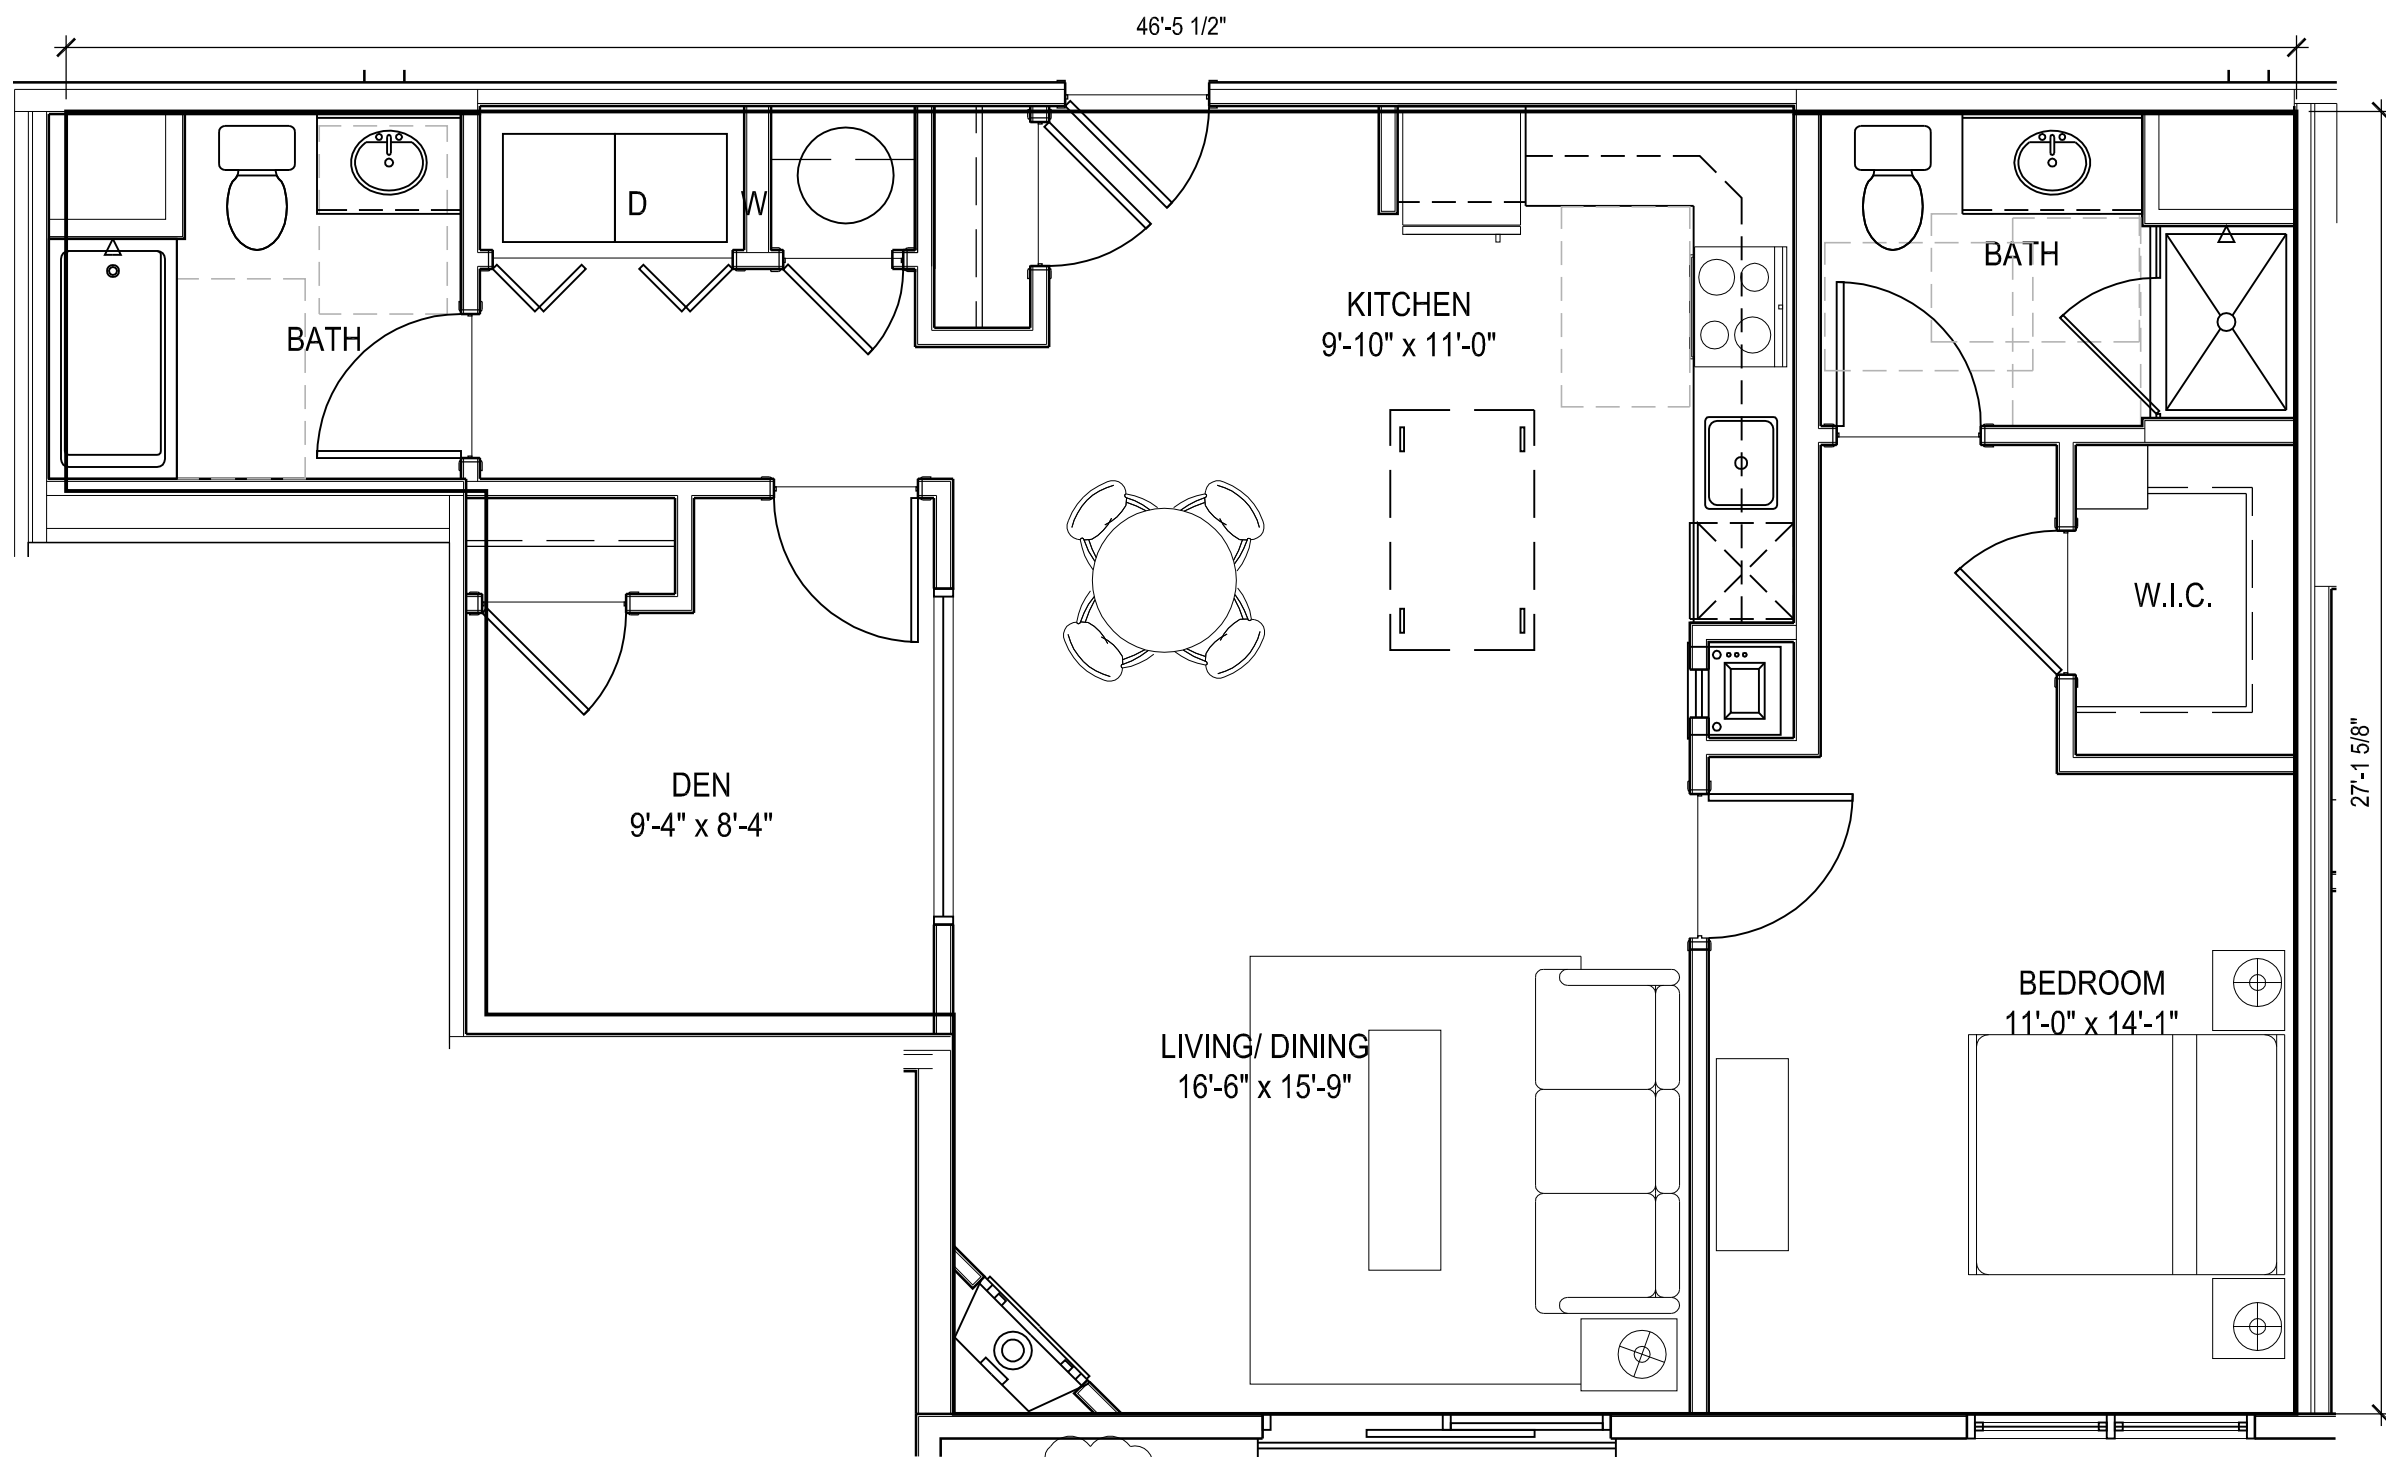

20 Typical 1-BR + DEN Unit
SCALE: AS NOTED

1000 S.F.



11 BUILDING A ELEVATION
SCALE: 1/8" = 1'-0"



10 BUILDING B ELEVATION
SCALE: 1/8" = 1'-0"

Consultant:

Revision:

Architect of Record:




Drawn: NT

Checked: AS

Scale: 1/8" = 1'-0"

Key Plan:

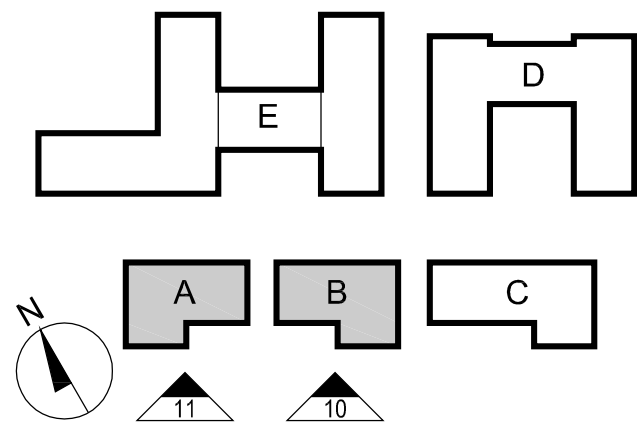

Project Name:

Needham Mews

692 + 744 Greendale Avenue
Needham, MA

Sheet Name:

Elevations:
Building A Greendale Ave
Building B Greendale Ave

Project Number:

12060

Issue Date:

April 8, 2013

Sheet Number:

A4.01

Thursday, April 11, 2013 9:56:21 AM
P:\12060_692 Greendale Avenue\Drawings\Working\CAD\Plot Files\A4.02.dwg




tat |
the architectural team

The Architectural Team, Inc.
50 Commandant's Way at Admiral's Hill
Chelsea MA 02150
T 617.889.4402
F 617.884.4329
www.architecturalteam.com
©2011 The Architectural Team, Inc.

Consultant:

Revision:

Architect of Record:

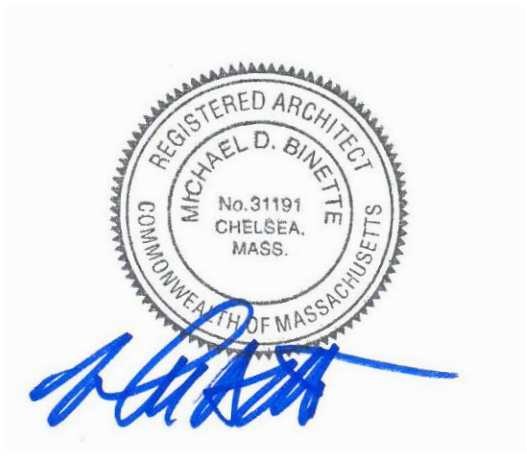


Drawn: NT

Checked: AS

Scale: 1/8" = 1'-0"

Key Plan:

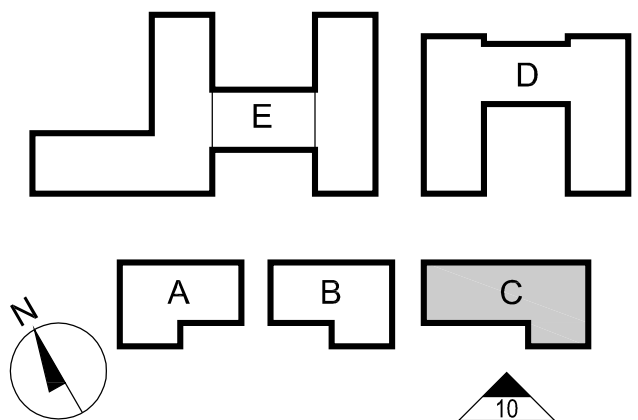

Project Name:

Needham Mews

692 + 744 Greendale Avenue
Needham, MA

Sheet Name:

Elevation:
Building C Greendale Ave

Project Number:

12060

Issue Date:

April 8, 2013

Sheet Number:

A4.02

The Architectural Team, Inc.
50 Commandant's Way at Admiral's Hill
Chelsea MA 02150
T 617.889.4402
F 617.884.4329
www.architecturalteam.com
©2011 The Architectural Team, Inc.

Consultant:

Revision:

Architect of Record:




Drawn: NT

Checked: AS

Scale: 1/8" = 1'-0"

Key Plan:

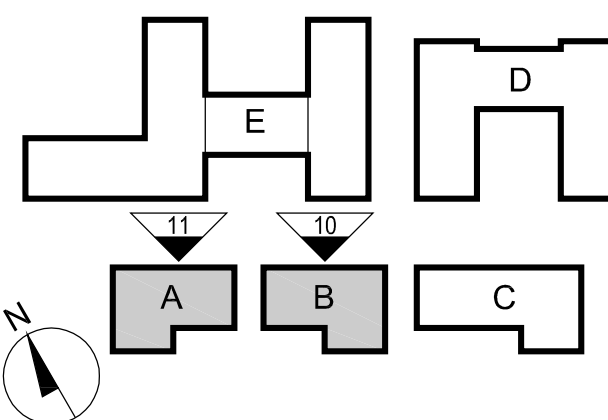

Project Name:

Needham Mews

692 + 744 Greendale Avenue
Needham, MA

Sheet Name:

Elevations:
Building A Internal Drive
Building B Internal Drive

Project Number:

12060

Issue Date:

April 8, 2013

Sheet Number:

A4.03



11 BUILDING A ELEVATION
SCALE: 1/8" = 1'-0"



10 BUILDING B ELEVATION
SCALE: 1/8" = 1'-0"

The Architectural Team, Inc.
50 Commandant's Way at Admiral's Hill
Chelsea MA 02150
T 617.889.4402
F 617.884.4329
www.architecturalteam.com
©2011 The Architectural Team, Inc.

Consultant:

Revision:

Architect of Record:




Drawn: NT

Checked: AS

Scale: 1/8" = 1'-0"

Key Plan:

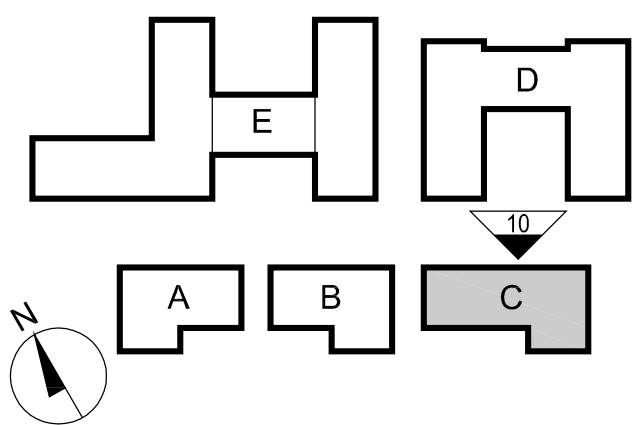

Project Name:

Needham Mews

692 + 744 Greendale Avenue
Needham, MA

Sheet Name:

Elevation:
Building C Internal Drive

Project Number:

12060

Issue Date:

April 8, 2013

Sheet Number:

A4.04



10 BUILDING C ELEVATION
SCALE: 1/8" = 1'-0"

Wednesday, April 10, 2013 5:17:24 PM
P:\12060_692 Greendale Avenue\Drawings\Working\CAD\Plot Files\A4.05.dwg



tat |
the architectural team

The Architectural Team, Inc.
50 Commandant's Way at Admiral's Hill
Chelsea MA 02150
T 617.889.4402
F 617.884.4329
www.architecturalteam.com
©2011 The Architectural Team, Inc.

Consultant:

Revision:

Architect of Record:




Drawn: NT

Checked: AS

Scale: 1/8" = 1'-0"

Key Plan:

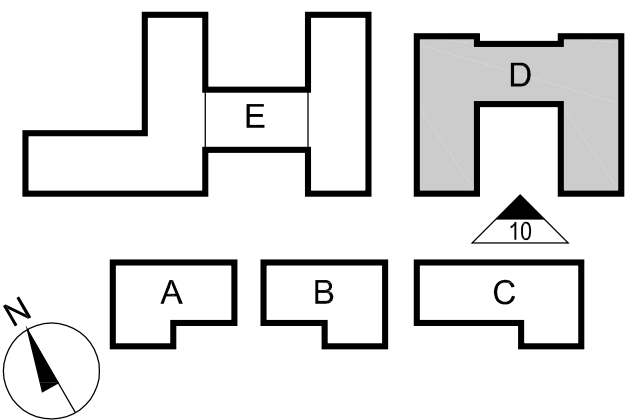

Project Name:

Needham Mews

692 + 744 Greendale Avenue
Needham, MA

Sheet Name:

Elevation:
Building D Internal Drive

Project Number:

12060

Issue Date:

April 8, 2013

Sheet Number:

A4.05

Wednesday, April 10, 2013 5:17:35 PM
P:\12060_692 Greendale Avenue\Drawings\Working\CAD\Plot Files\A4.06.dwg



10 BUILDING E ELEVATION
SCALE: 1/8" = 1'-0"



11 BUILDING E ELEVATION
SCALE: 1/8" = 1'-0"


tat
the architectural team

The Architectural Team, Inc.
50 Commandant's Way at Admiral's Hill
Chelsea MA 02150
T 617.889.4402
F 617.884.4329
www.architecturalteam.com
©2011 The Architectural Team, Inc.

Consultant:

Revision:

Architect of Record:

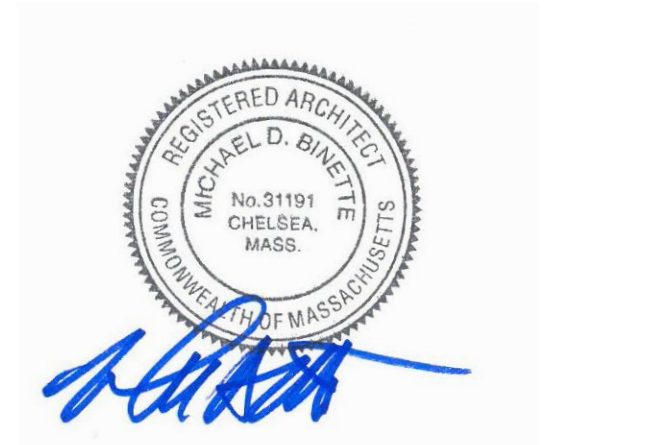


Drawn: NT

Checked: AS

Scale: 1/8" = 1'-0"

Key Plan:

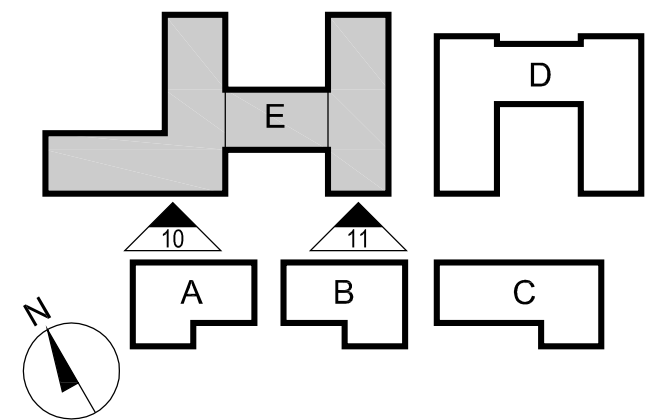

Project Name:

Needham Mews

692 + 744 Greendale Avenue
Needham, MA

Sheet Name:

Elevations:
Building E Internal Drive

Project Number:

12060

Issue Date:

April 8, 2013

Sheet Number:

A4.06



10 BUILDING D ELEVATION
SCALE: 1/8" = 1'-0"


tat |
the architectural team

The Architectural Team, Inc.
50 Commandant's Way at Admiral's Hill
Chelsea MA 02150
T 617.889.4402
F 617.884.4329
www.architecturalteam.com
©2011 The Architectural Team, Inc.

Consultant:

Revision:

Architect of Record:

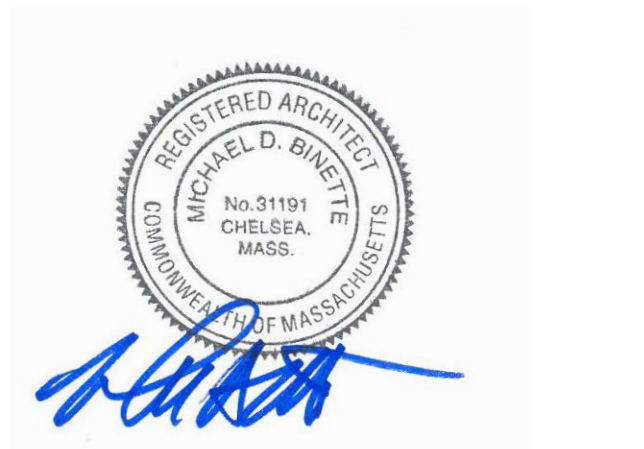


Drawn: NT

Checked: AS

Scale: 1/8" = 1'-0"

Key Plan:

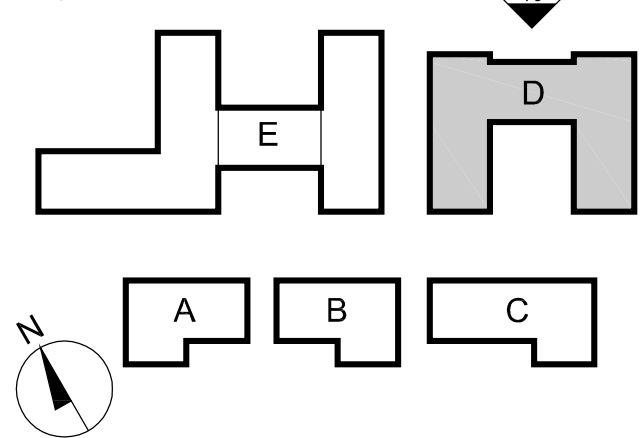

Project Name:

Needham Mews

692 + 744 Greendale Avenue
Needham, MA

Sheet Name:

Elevation:
Building D I-95

Project Number:

12060

Issue Date:

April 8, 2013

Sheet Number:

A4.07



10 BUILDING E ELEVATION
SCALE: 1/8" = 1'-0"

The Architectural Team, Inc.
50 Commandant's Way at Admiral's Hill
Chelsea MA 02150
T 617.889.4402
F 617.884.4329
www.architecturalteam.com
©2011 The Architectural Team, Inc.

Consultant:

Revision:

Architect of Record:




Drawn: NT

Checked: AS

Scale: 1/8" = 1'-0"

Key Plan:

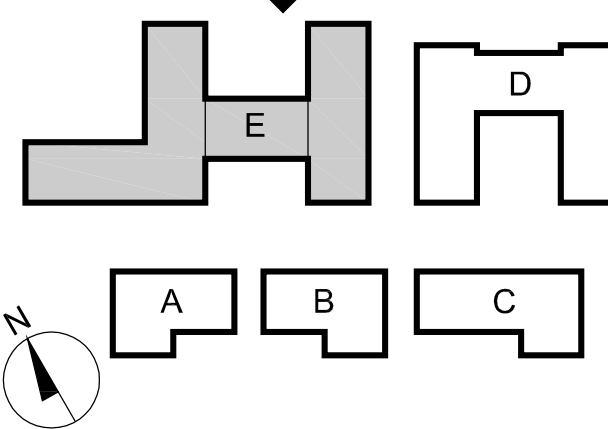

Project Name:

Needham Mews

692 + 744 Greendale Avenue
Needham, MA

Sheet Name:

Elevation:
Building E & G I-95

Project Number:

12060

Issue Date:

April 8, 2013

Sheet Number:

A4.08




tat |
the architectural team

The Architectural Team, Inc.
50 Commandant's Way at Admiral's Hill
Chelsea MA 02150
T 617.889.4402
F 617.884.4329
www.architecturalteam.com
©2011 The Architectural Team, Inc.

Consultant:

Revision:

Architect of Record:

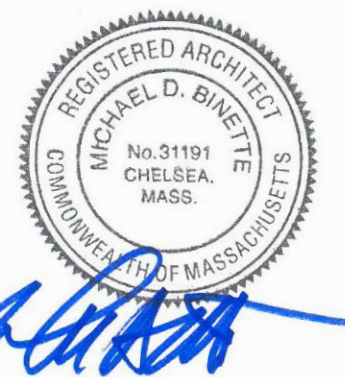


Drawn: NT

Checked: AS

Scale: 1/8" = 1'-0"

Key Plan:

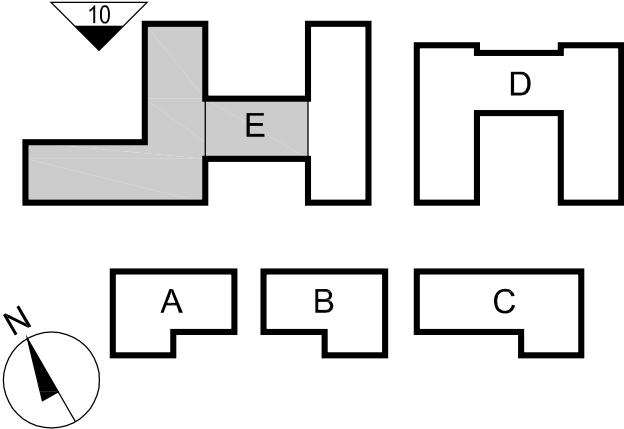

Project Name:

Needham Mews

692 + 744 Greendale Avenue
Needham, MA

Sheet Name:

Elevation
Building E I-95

Project Number:

12060

Issue Date:

April 8, 2013

Sheet Number:

A4.09

Consultant:

Revision:

Architect of Record:




Drawn: NT

Checked: AS

Scale: 1/16" = 1'-0"

Key Plan:

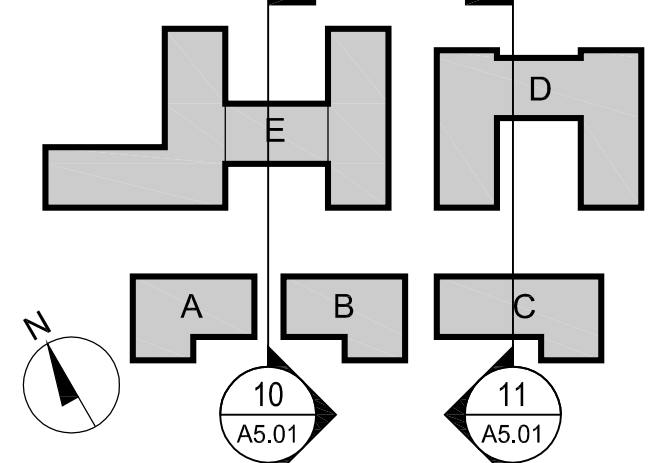

Project Name:

Needham Mews

692 + 744 Greendale Avenue
Needham, MA

Sheet Name:

Site Sections

Project Number:


12060

Issue Date:


April 8, 2013

Sheet Number:


A5.01

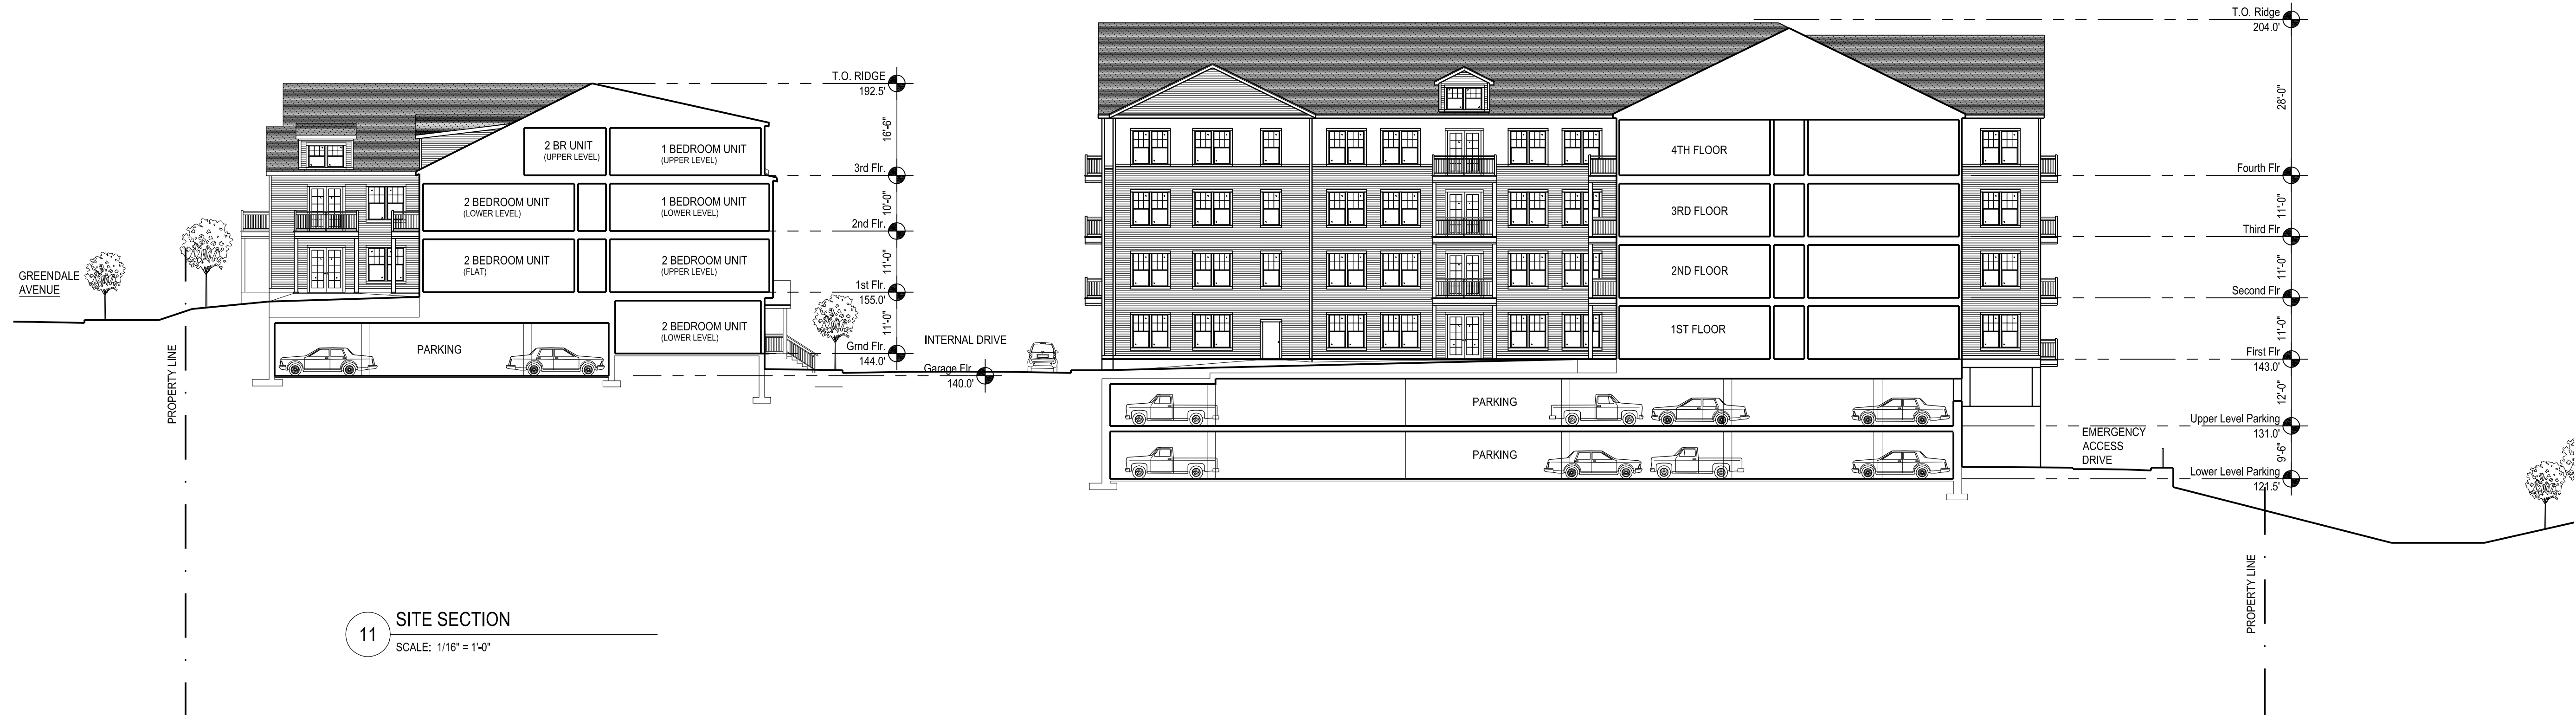

11 SITE SECTION
SCALE: 1/16" = 1'-0"

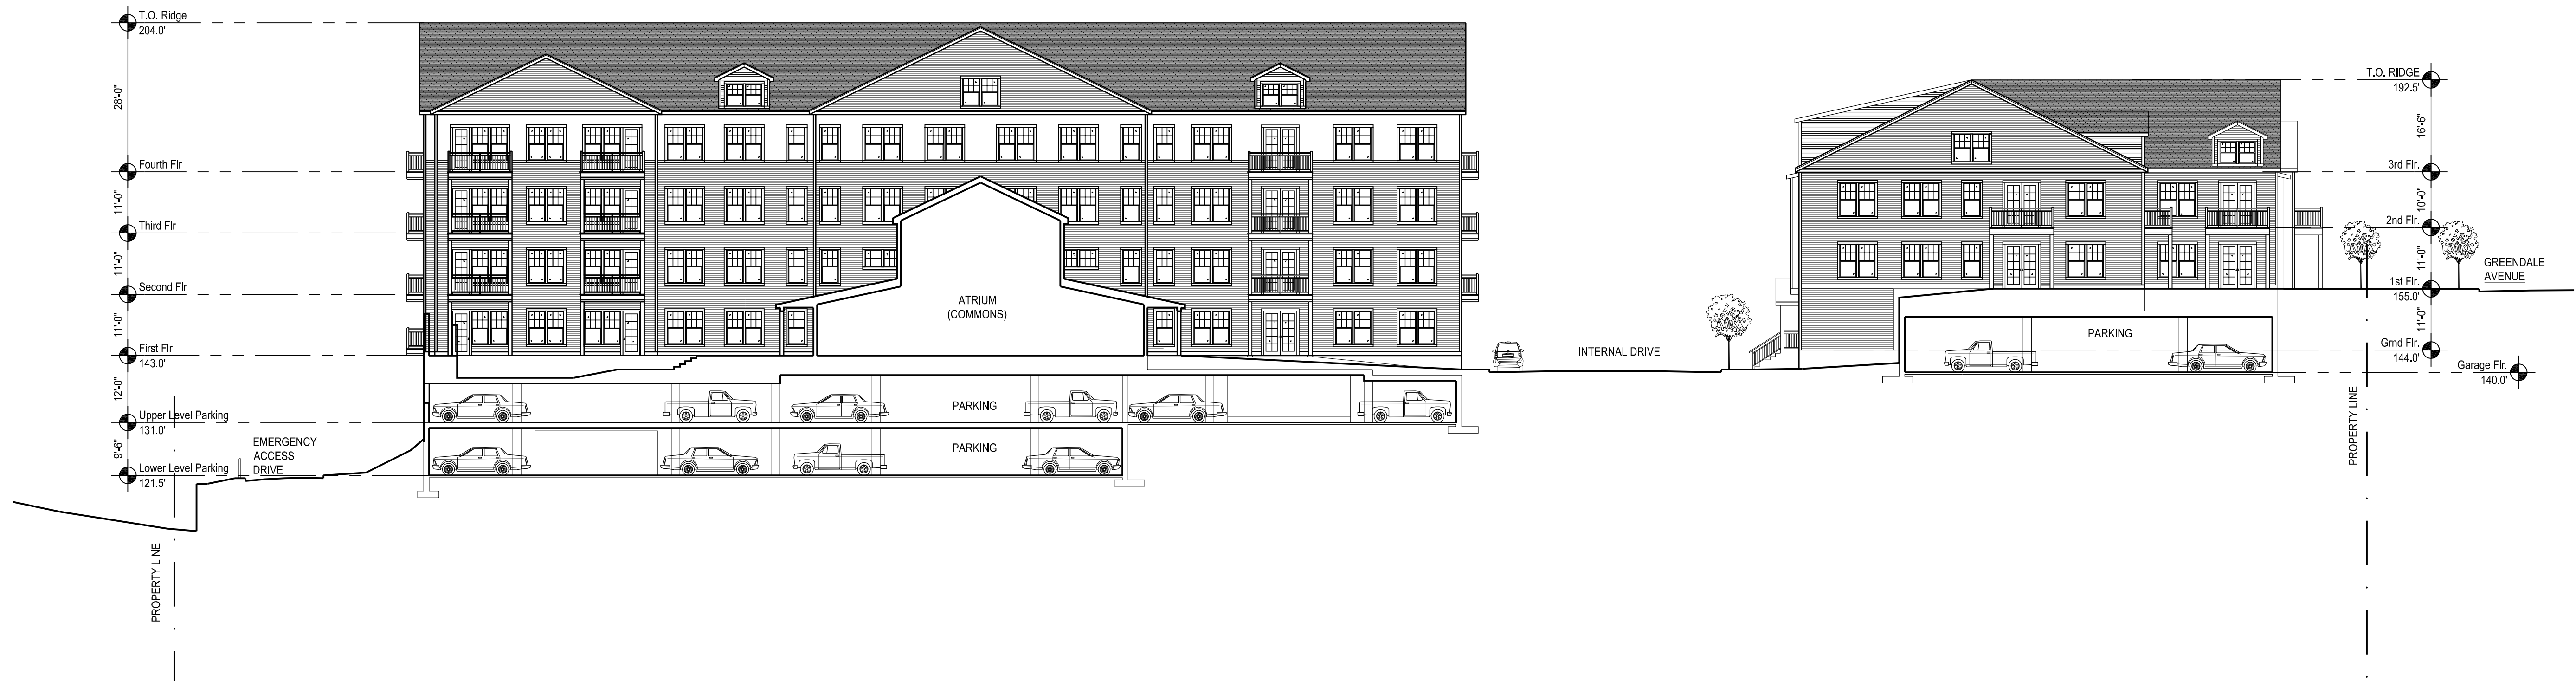

10 SITE SECTION
SCALE: 1/16" = 1'-0"

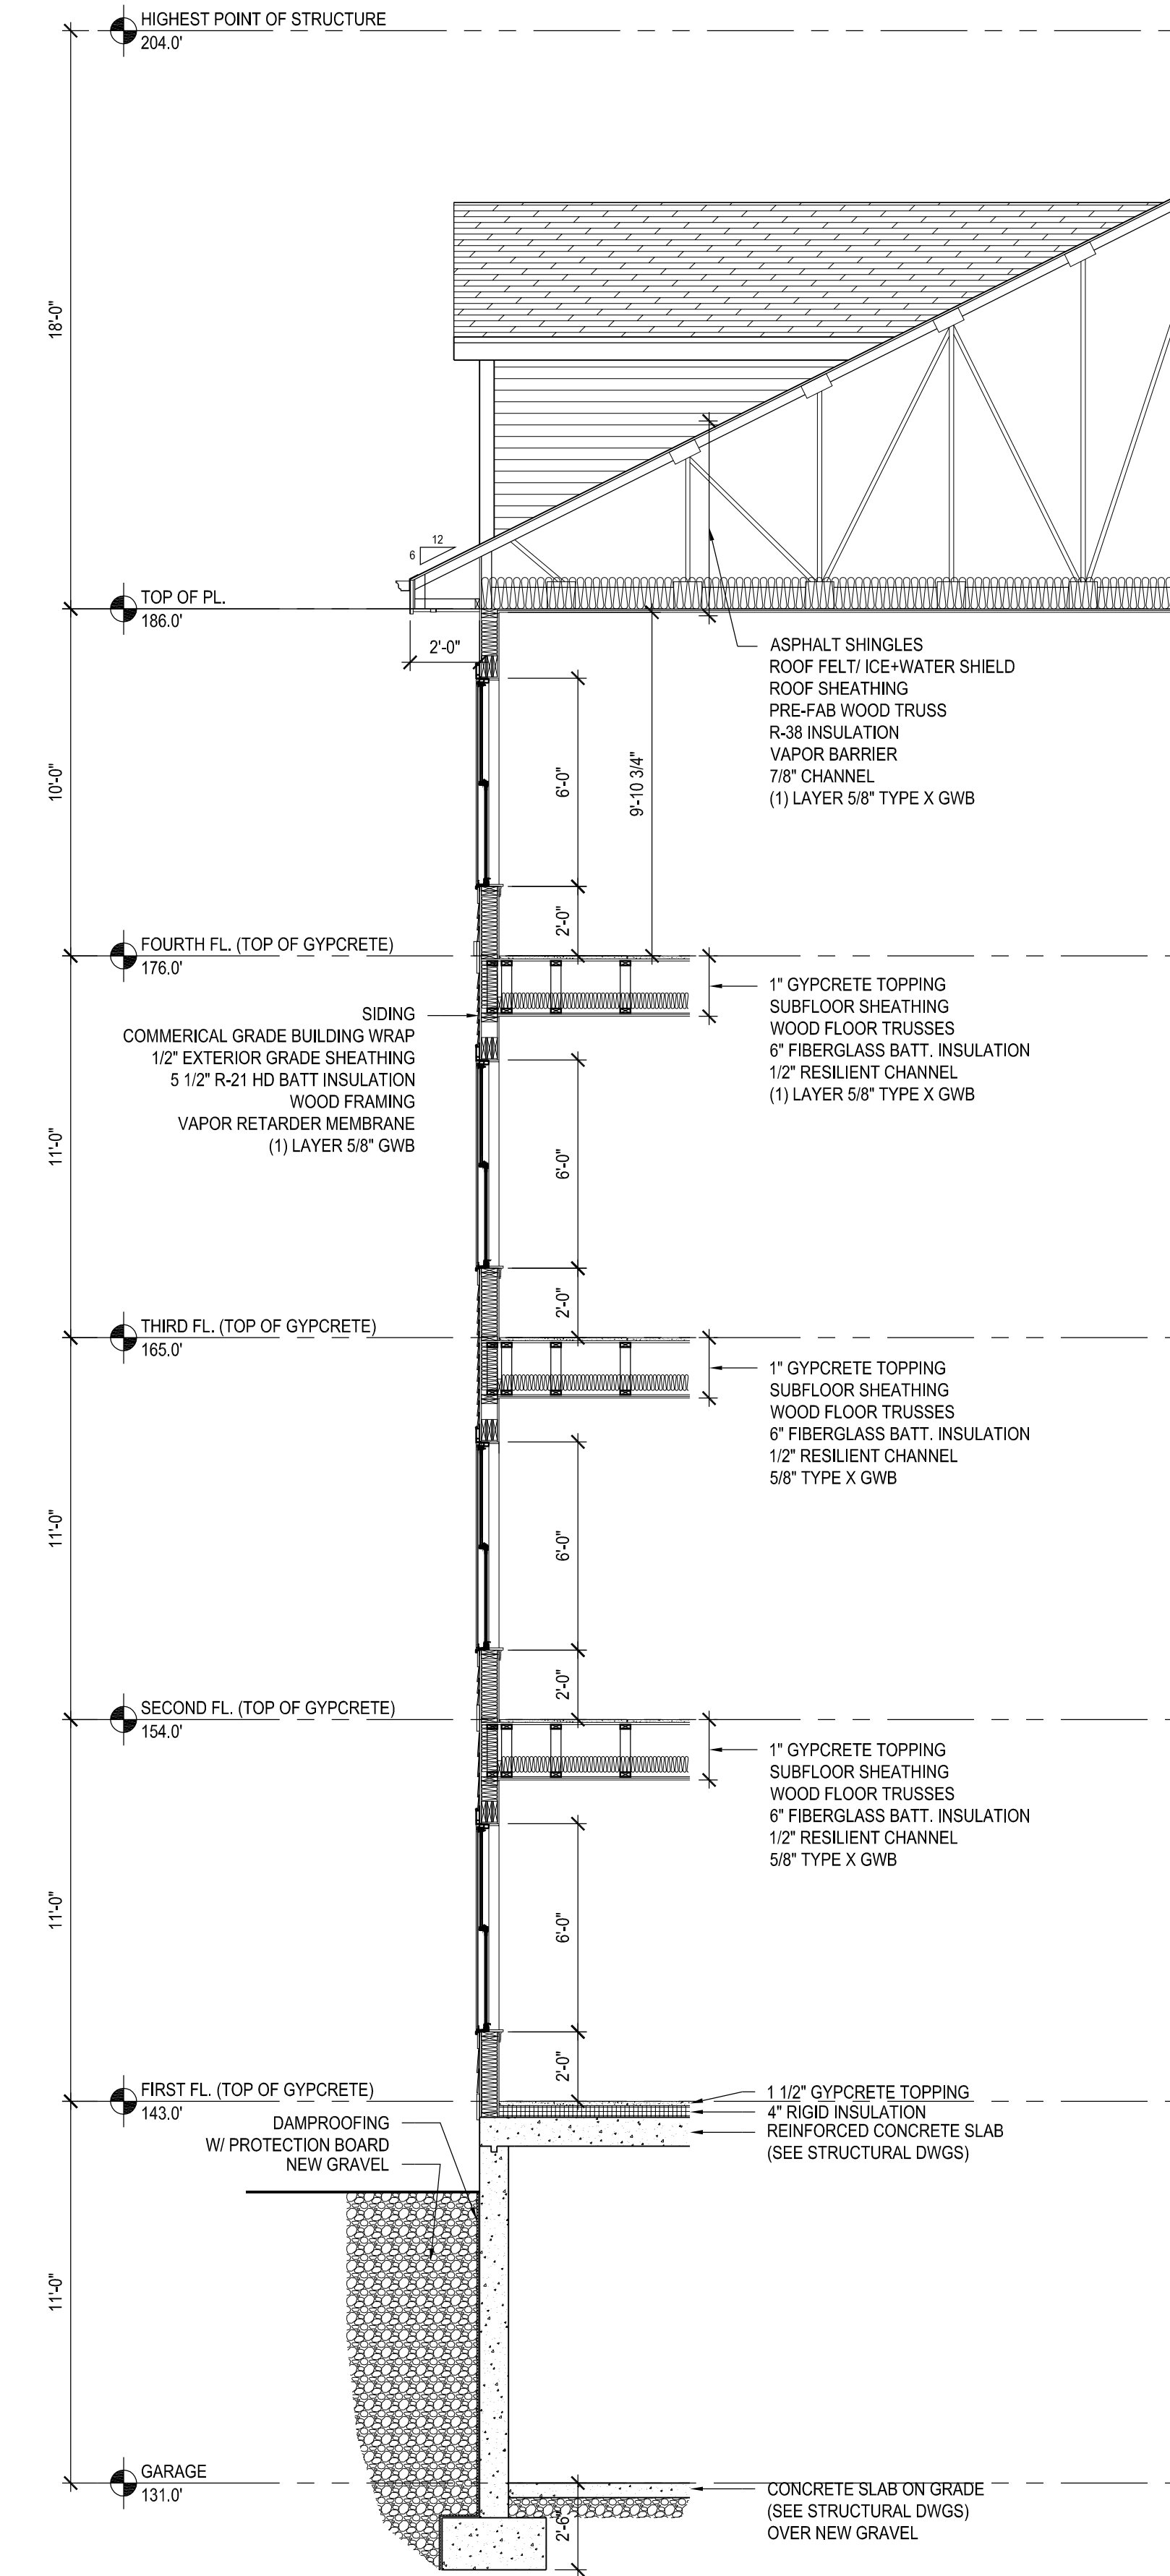

10 WALL SECTION BUILDING F
SCALE: 1/4" = 1'-0"

The Architectural Team, Inc.
50 Commandant's Way at Admiral's Hill
Chelsea MA 02150
T 617.889.4402
F 617.884.4329
www.architecturalteam.com
©2011 The Architectural Team, Inc.


Consultant:

Revision:

Architect of Record:



Drawn: NT
Checked: AS
Scale: AS NOTED
Key Plan:

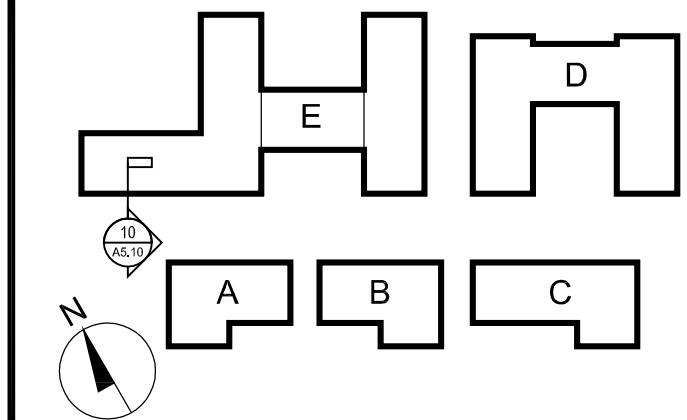

Project Name:
Needham Mews

692 + 744 Greendale Avenue
Needham, MA

Sheet Name:
Typical Exterior Finishes
Wall Section and
Construction Type

Project Number:
12060

Issue Date:
April 8, 2013

Sheet Number: