




Monday, September 16, 2013 1:46:17 PM
P:\12060_692 Greendale Avenue\Drawings\Working\CAD\Plot Files\A2.01 Typical Unit Plans.dwg

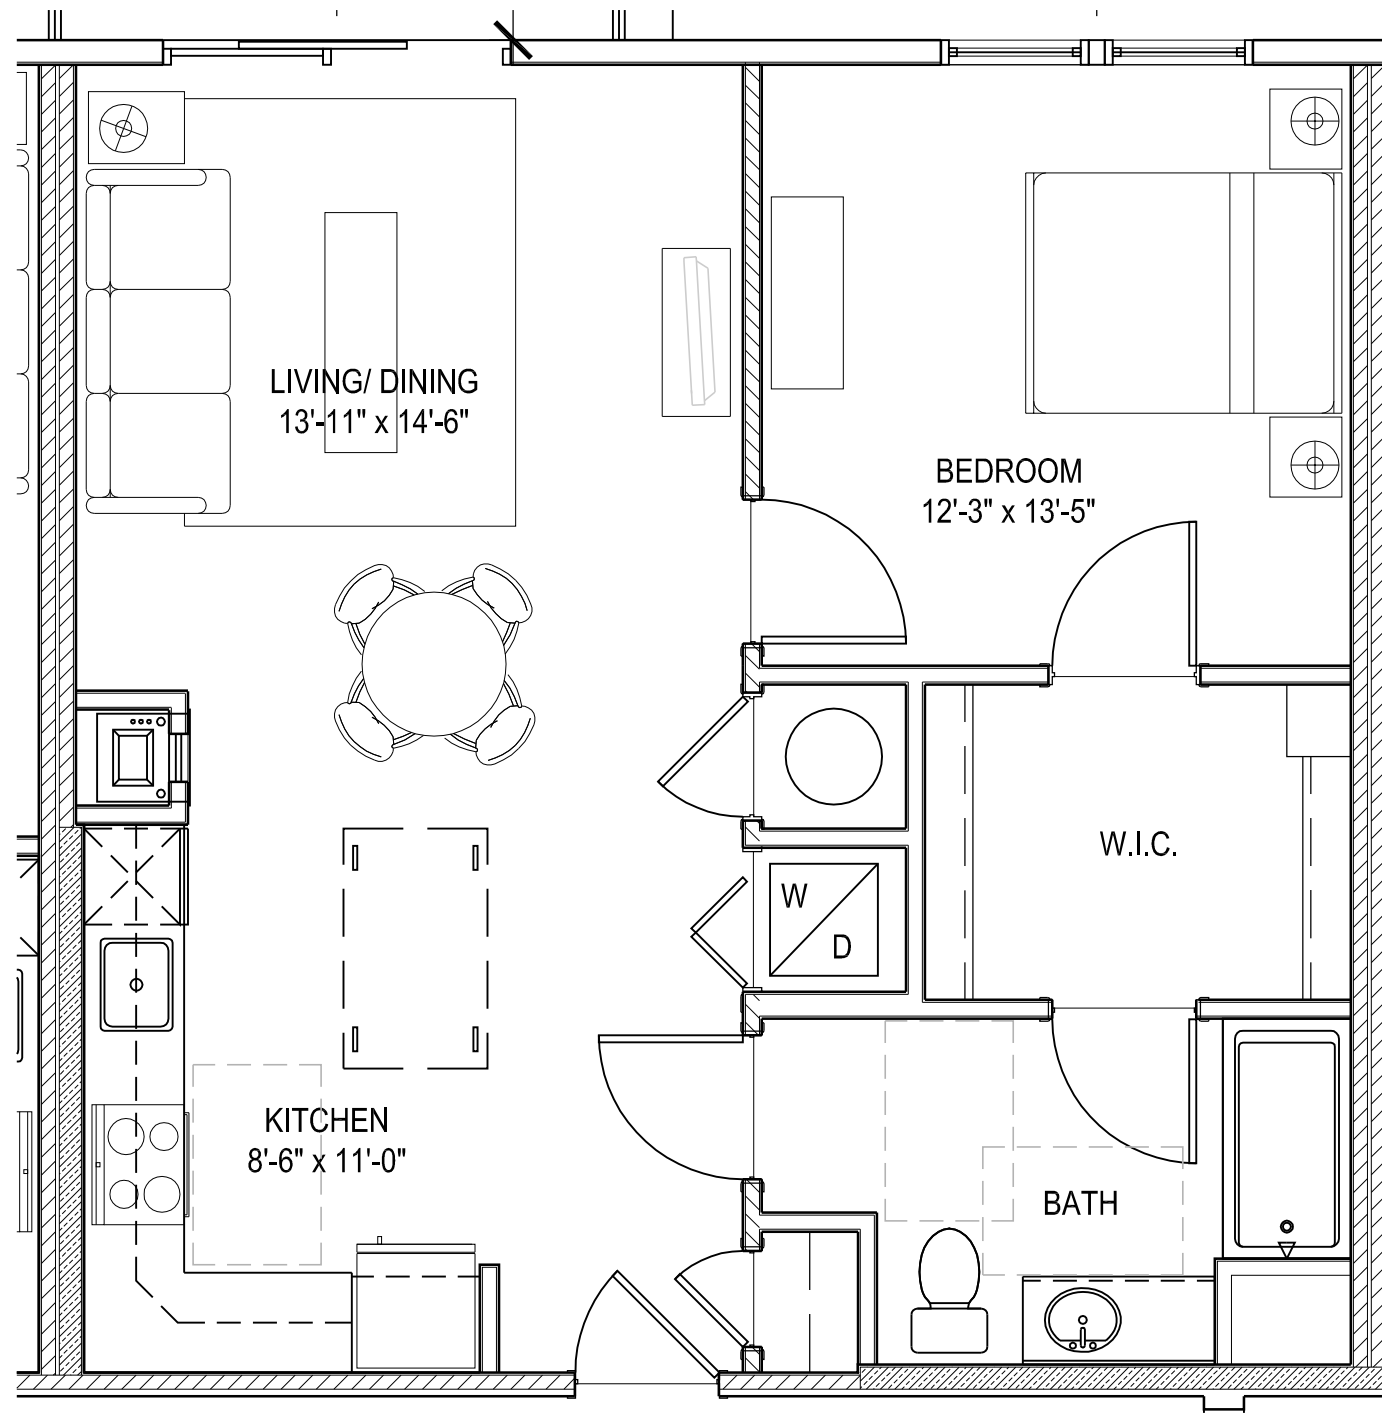


21 Typical 1-BR Unit
SCALE: AS NOTED

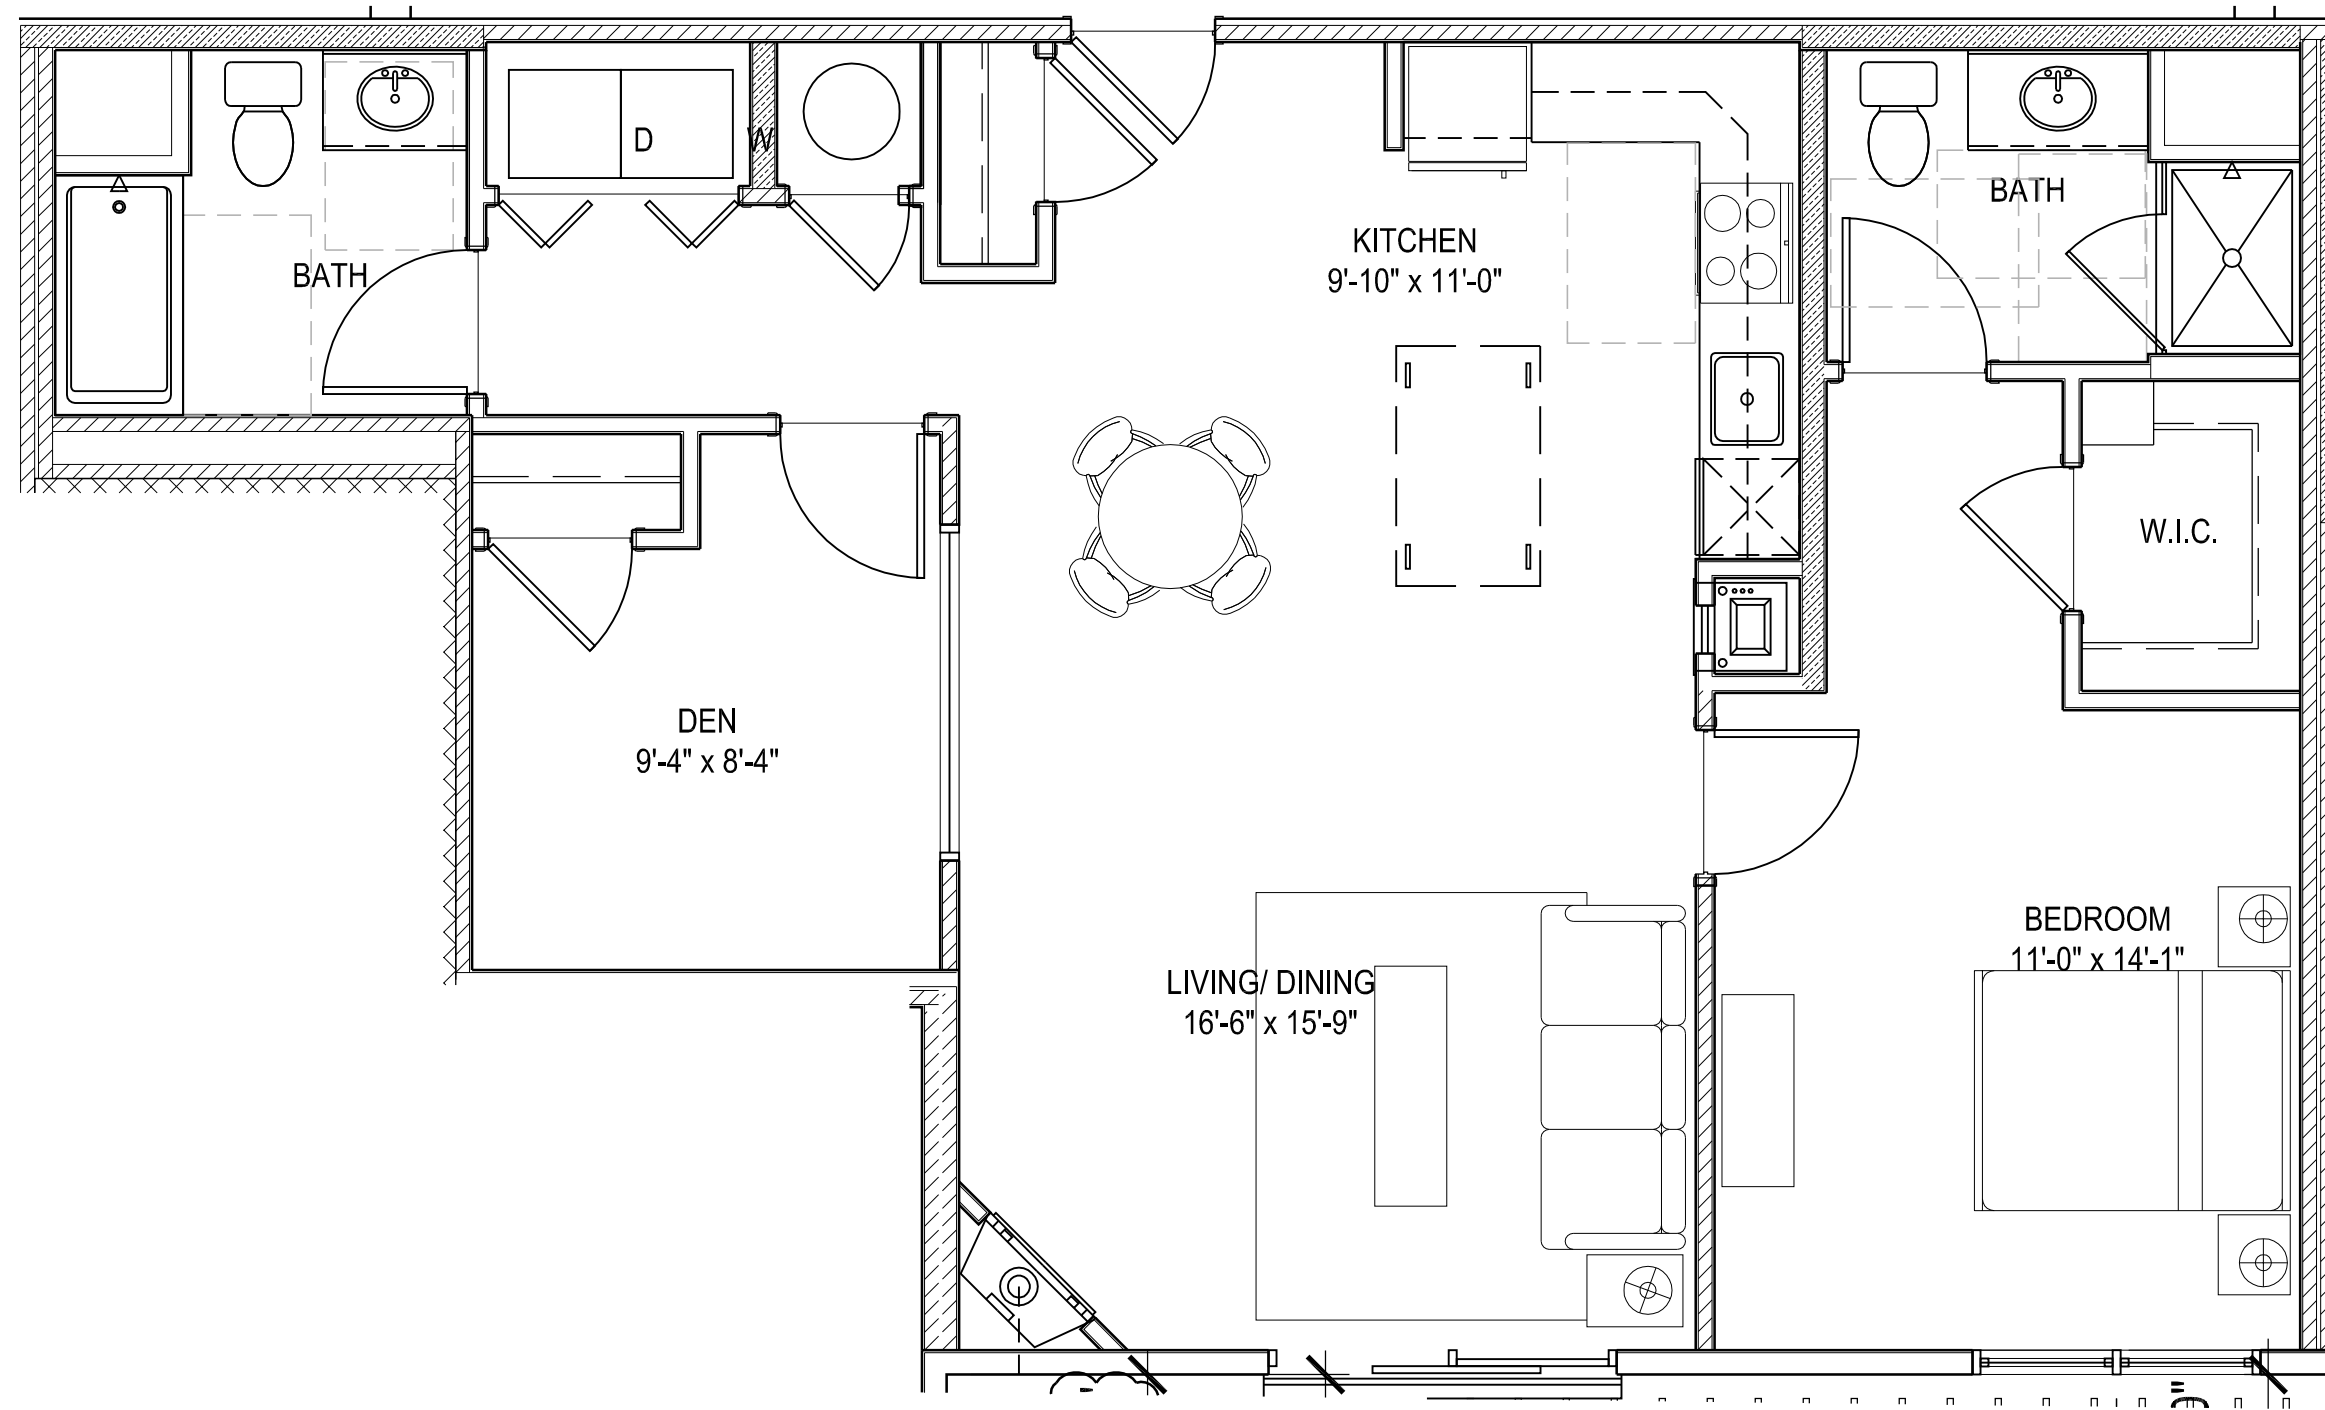

11 Typical 1-BR + DEN Unit
SCALE: AS NOTED

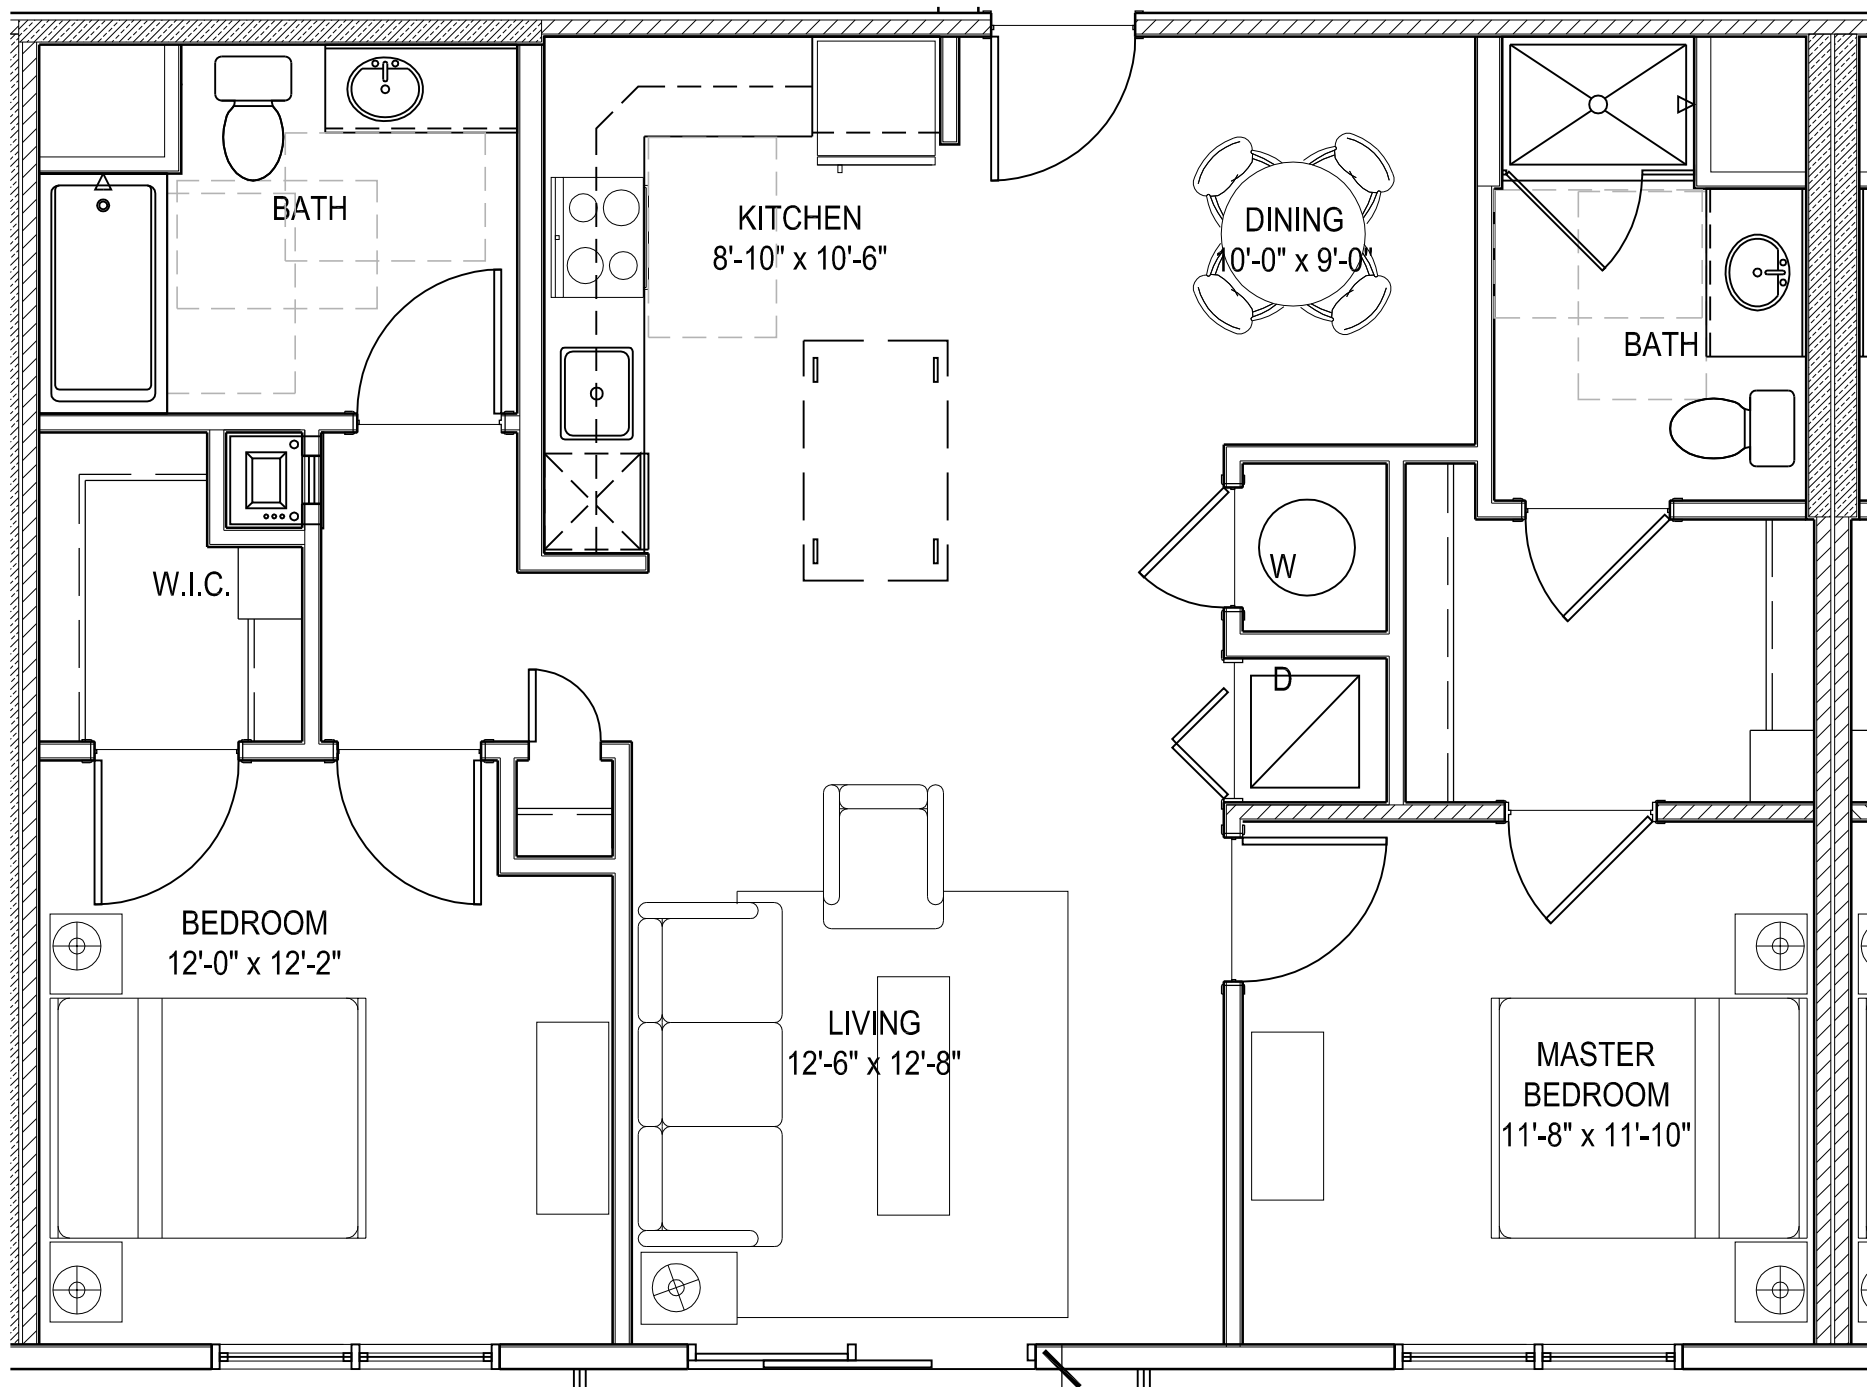

20 Typical 2-BR Unit
SCALE: AS NOTED

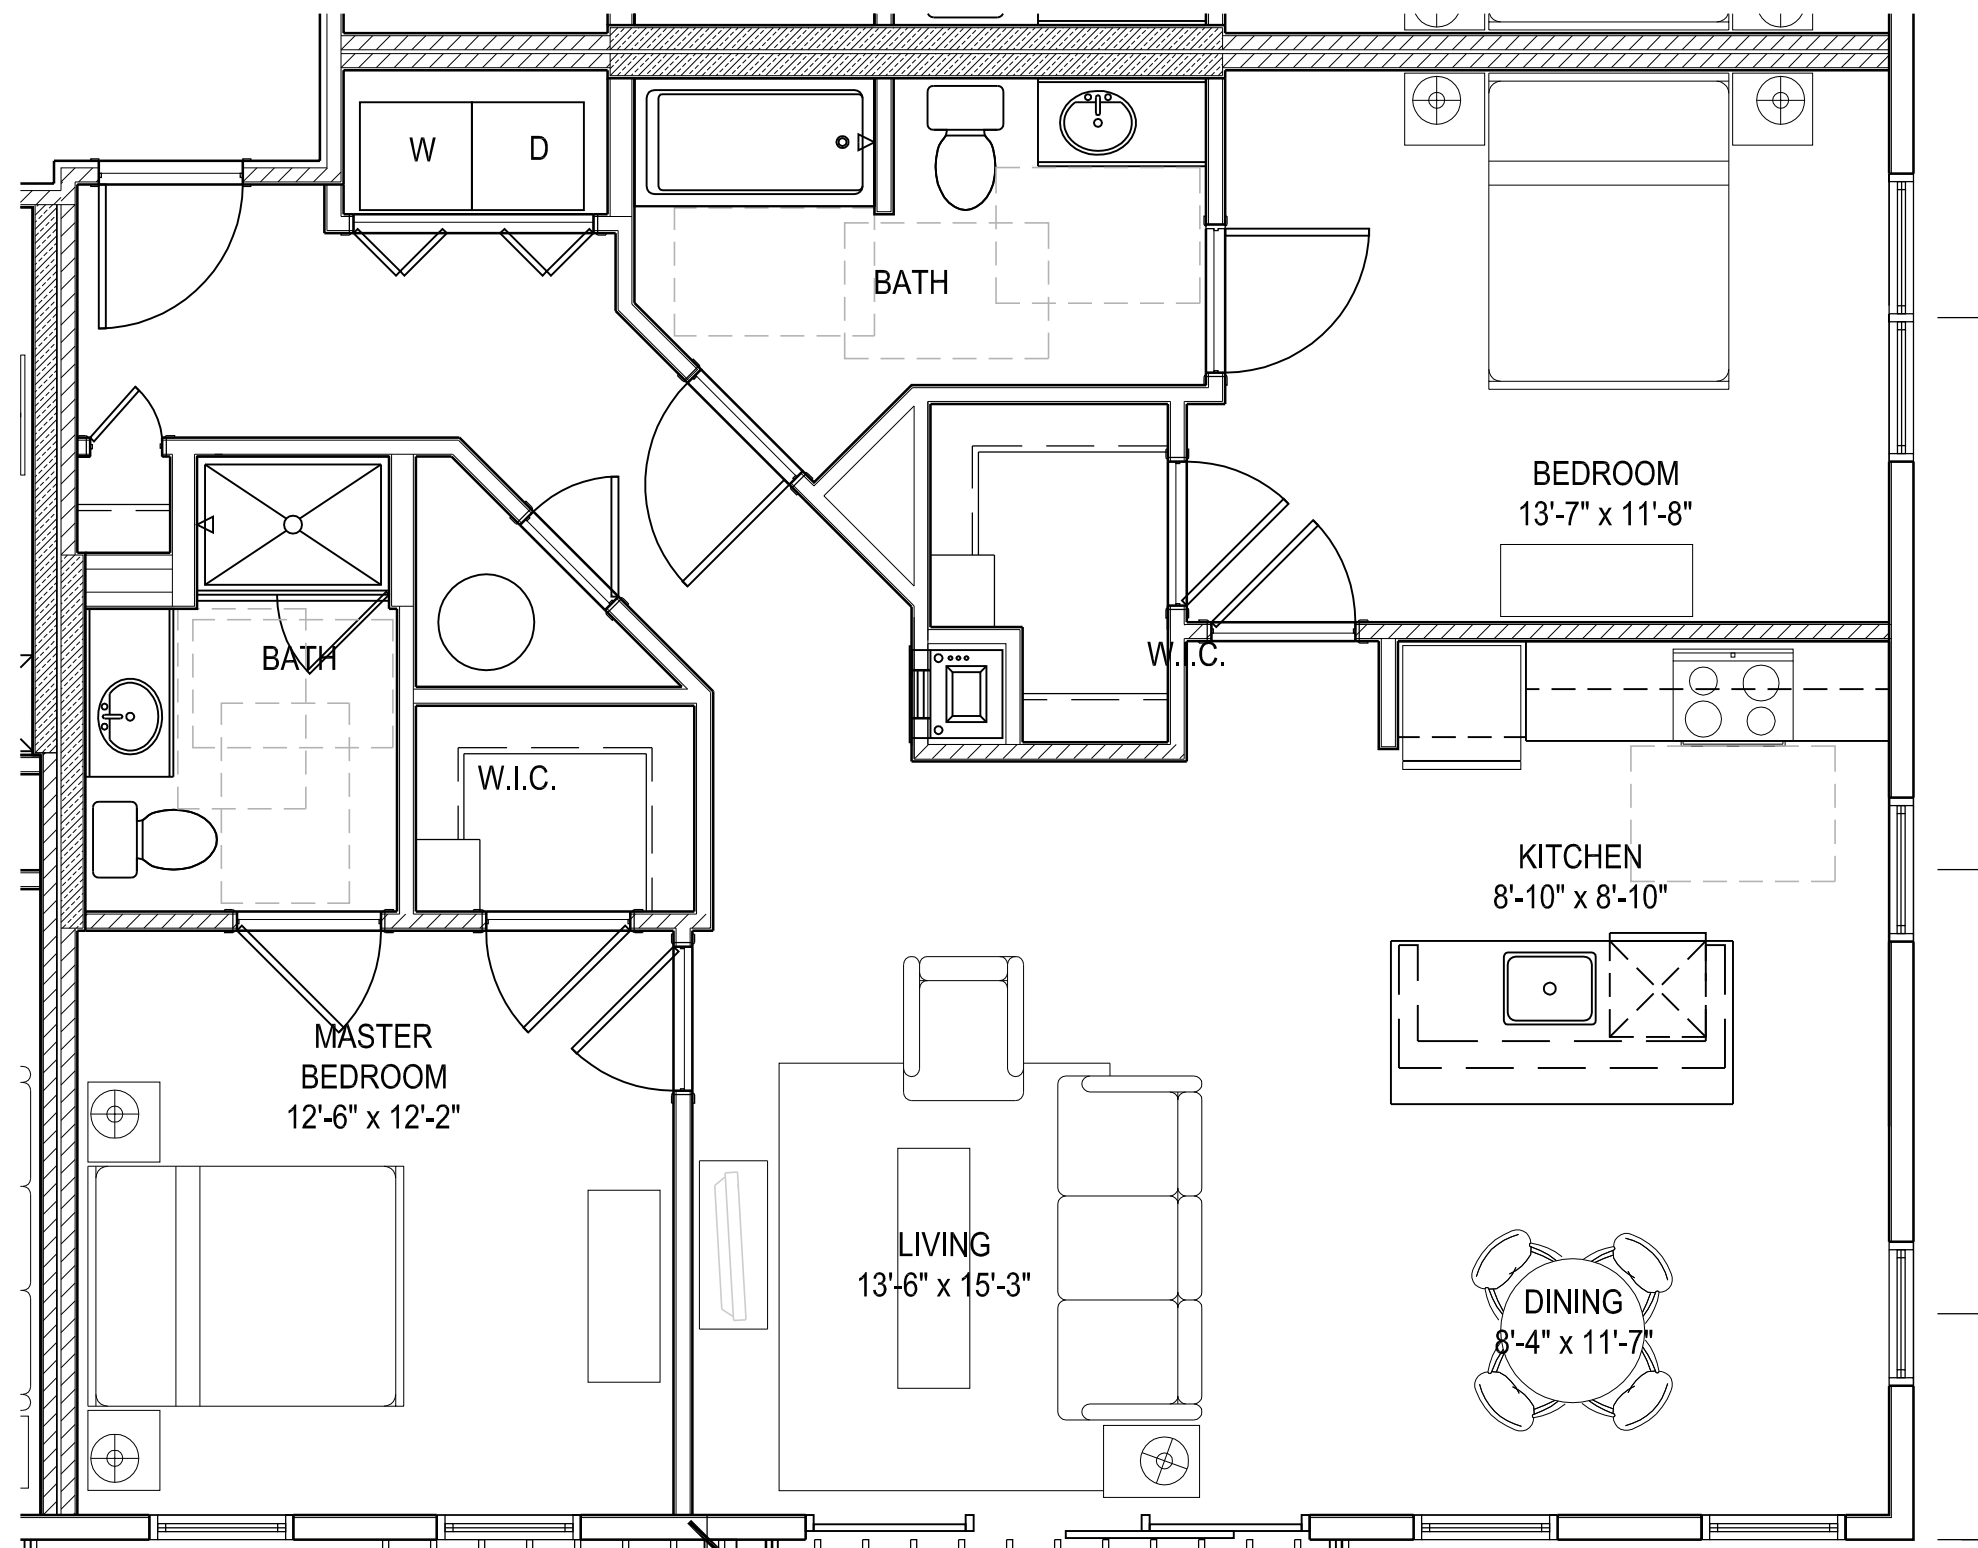

10 Typical 2-BR Unit
SCALE: AS NOTED


tat |
the architectural team

The Architectural Team, Inc.
50 Commandant's Way at Admiral's Hill
Chelsea MA 02150
T 617.889.4402
F 617.884.4329
www.architecturalteam.com
©2011 The Architectural Team, Inc.

Consultant:

Revision:

Architect of Record:

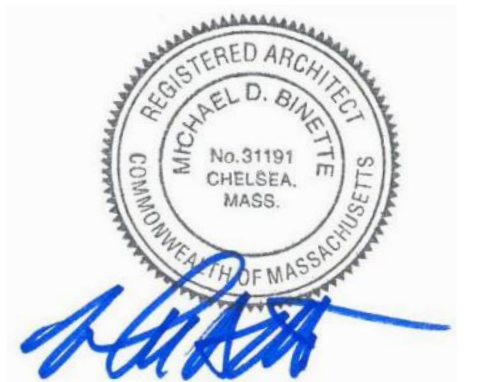


Drawn: AH

Checked: AS

Scale: 1/4" = 1'-0"

Key Plan:

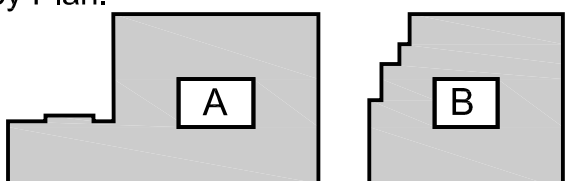

Project Name:

Needham Mews

Greendale Avenue
Needham, MA

Sheet Name:

**Buildings A & B:
Typical Unit plans**

Project Number:


12060

Issue Date:


September 16, 2013

Sheet Number:


A2.01

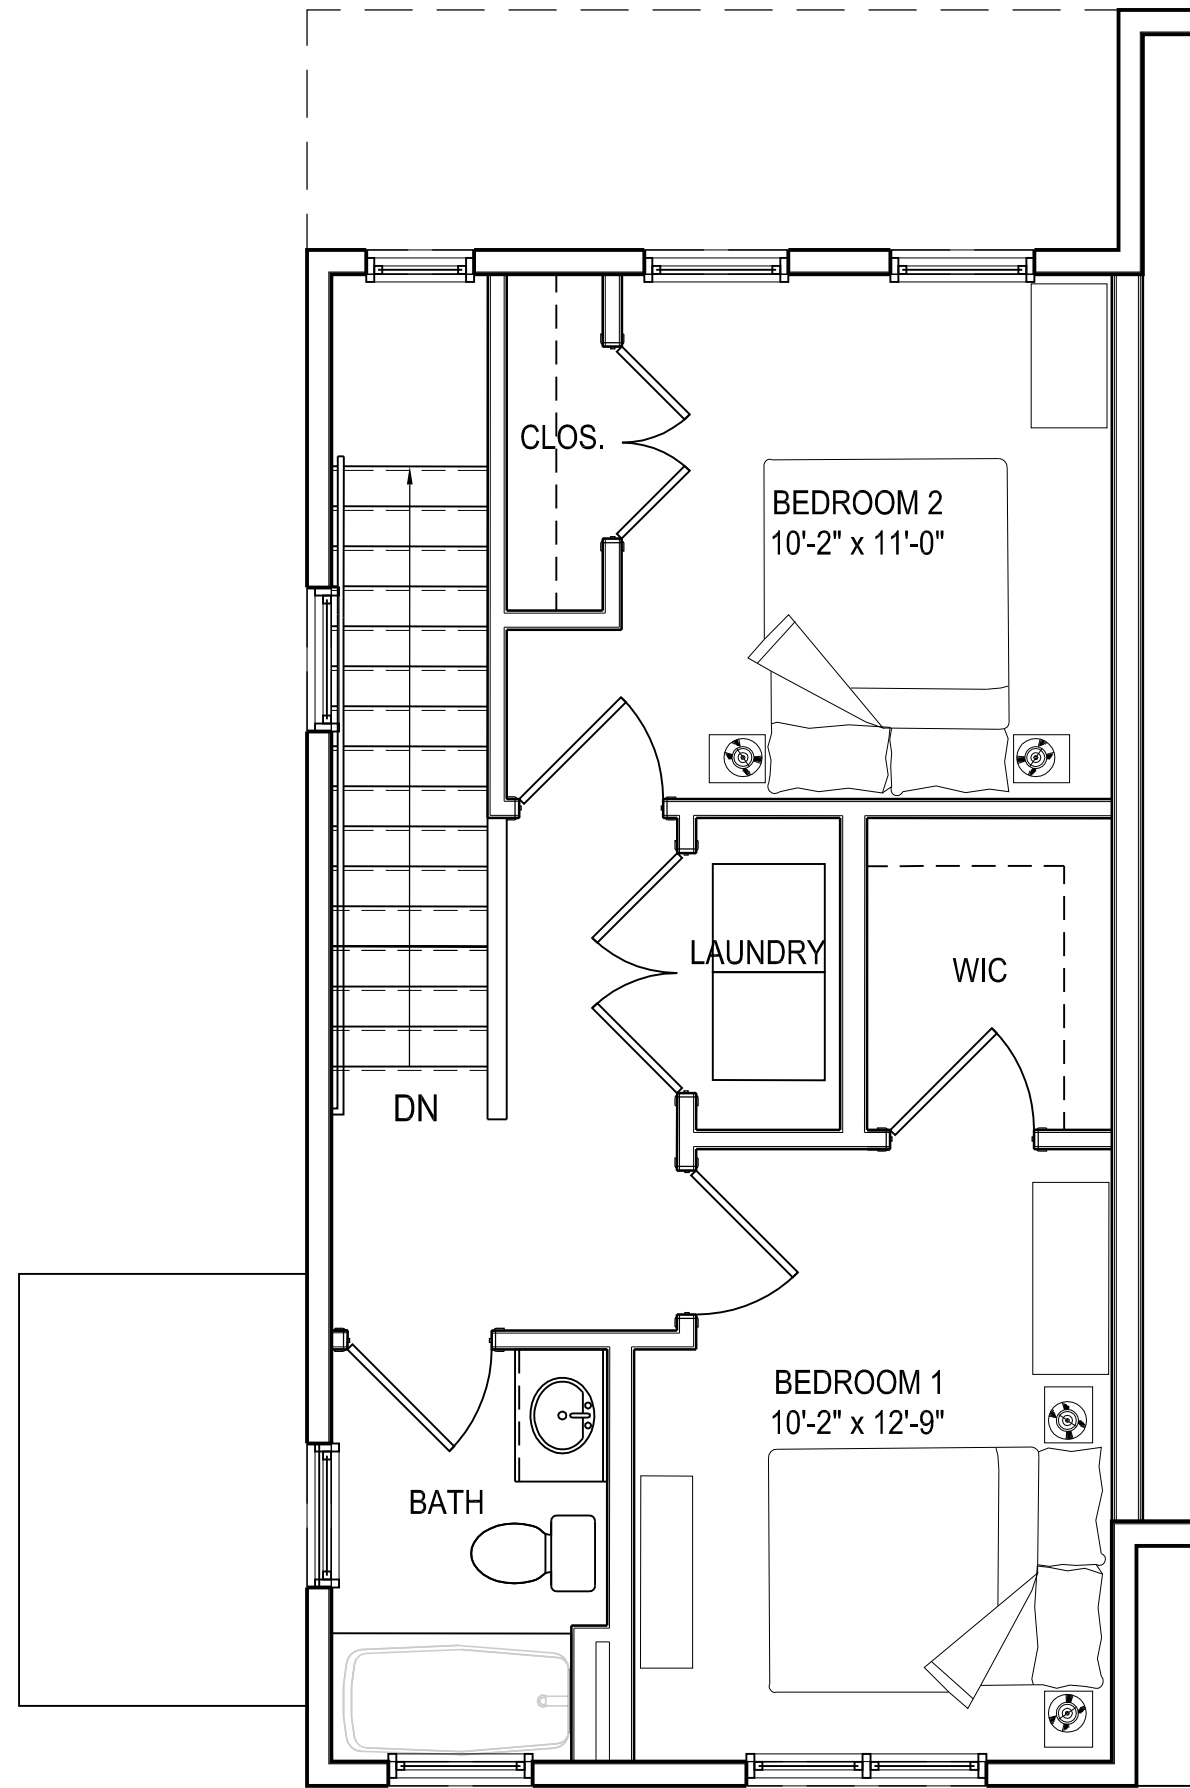

30 Typical T.H. 2nd Floor Plan
SCALE: AS NOTED

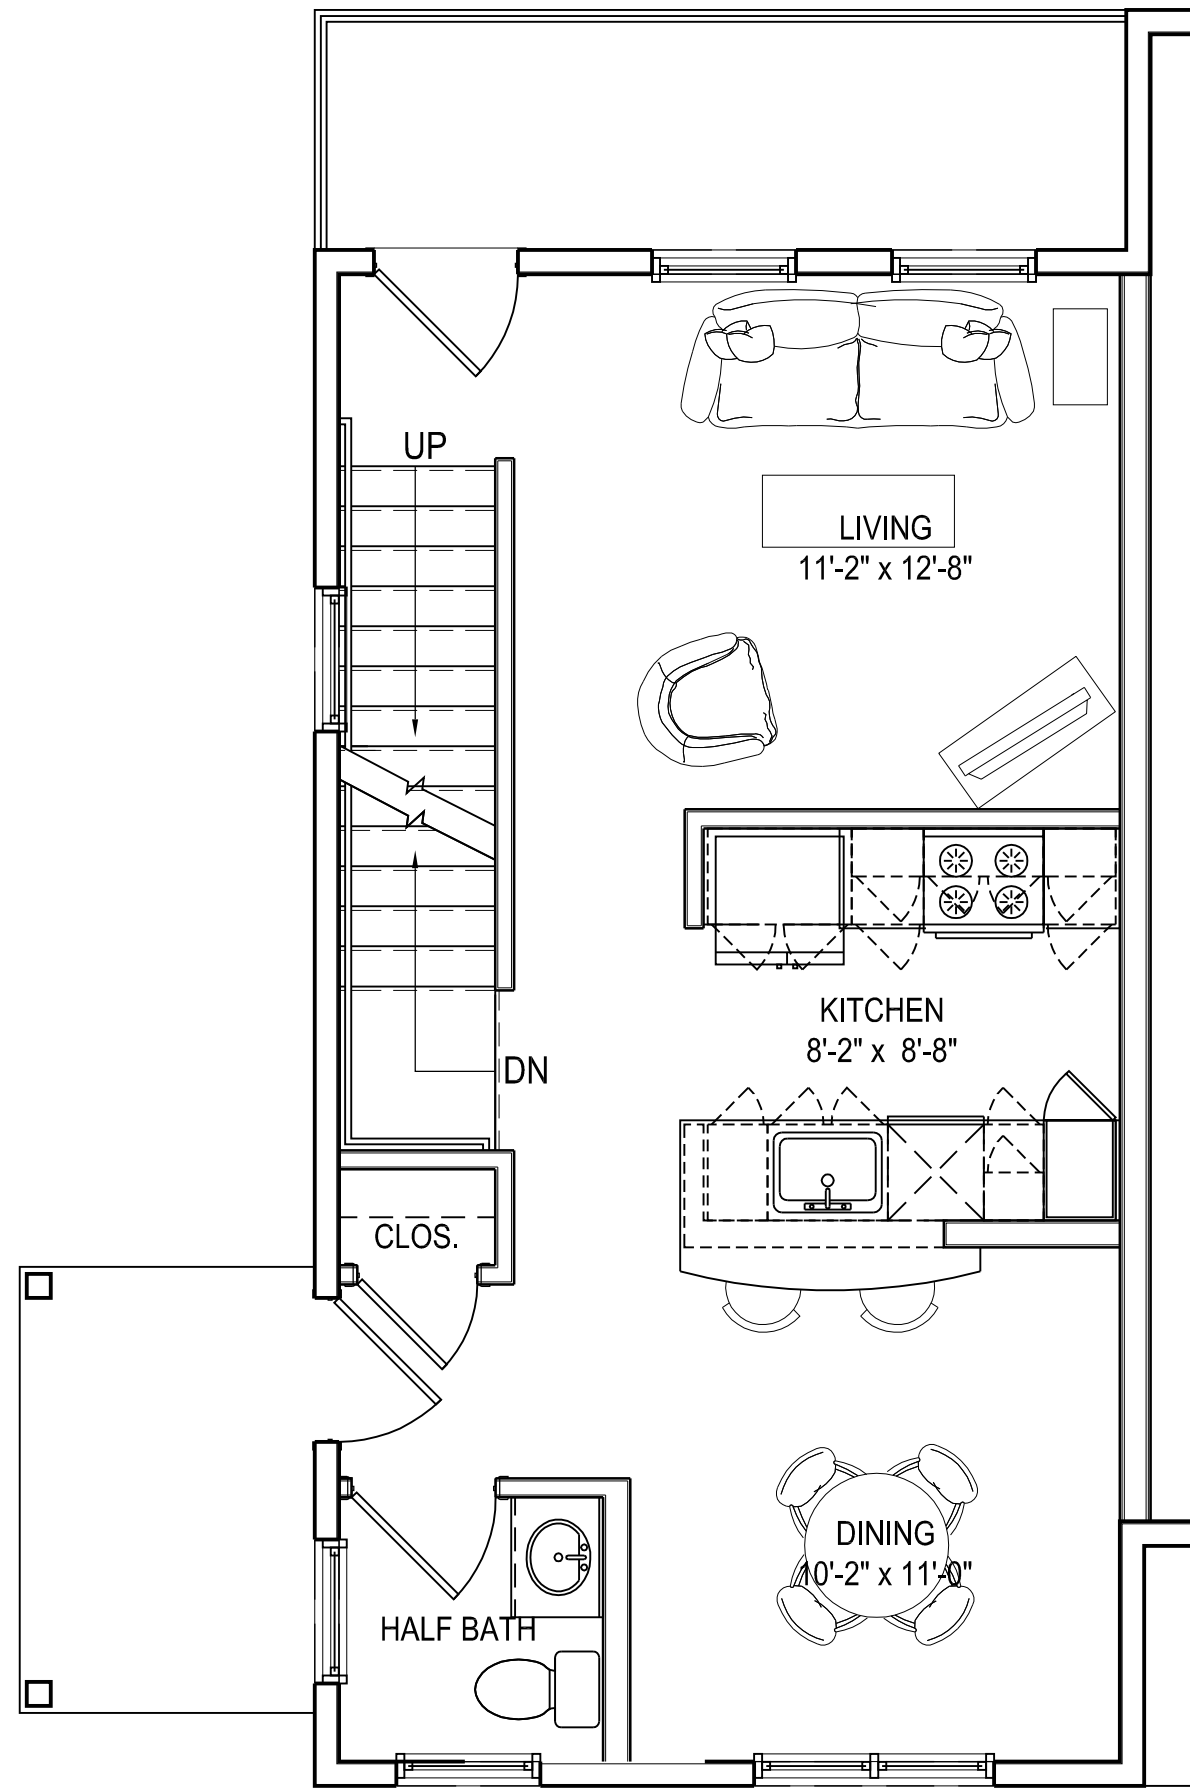

20 Typical T.H. 1st Floor Plan
SCALE: AS NOTED

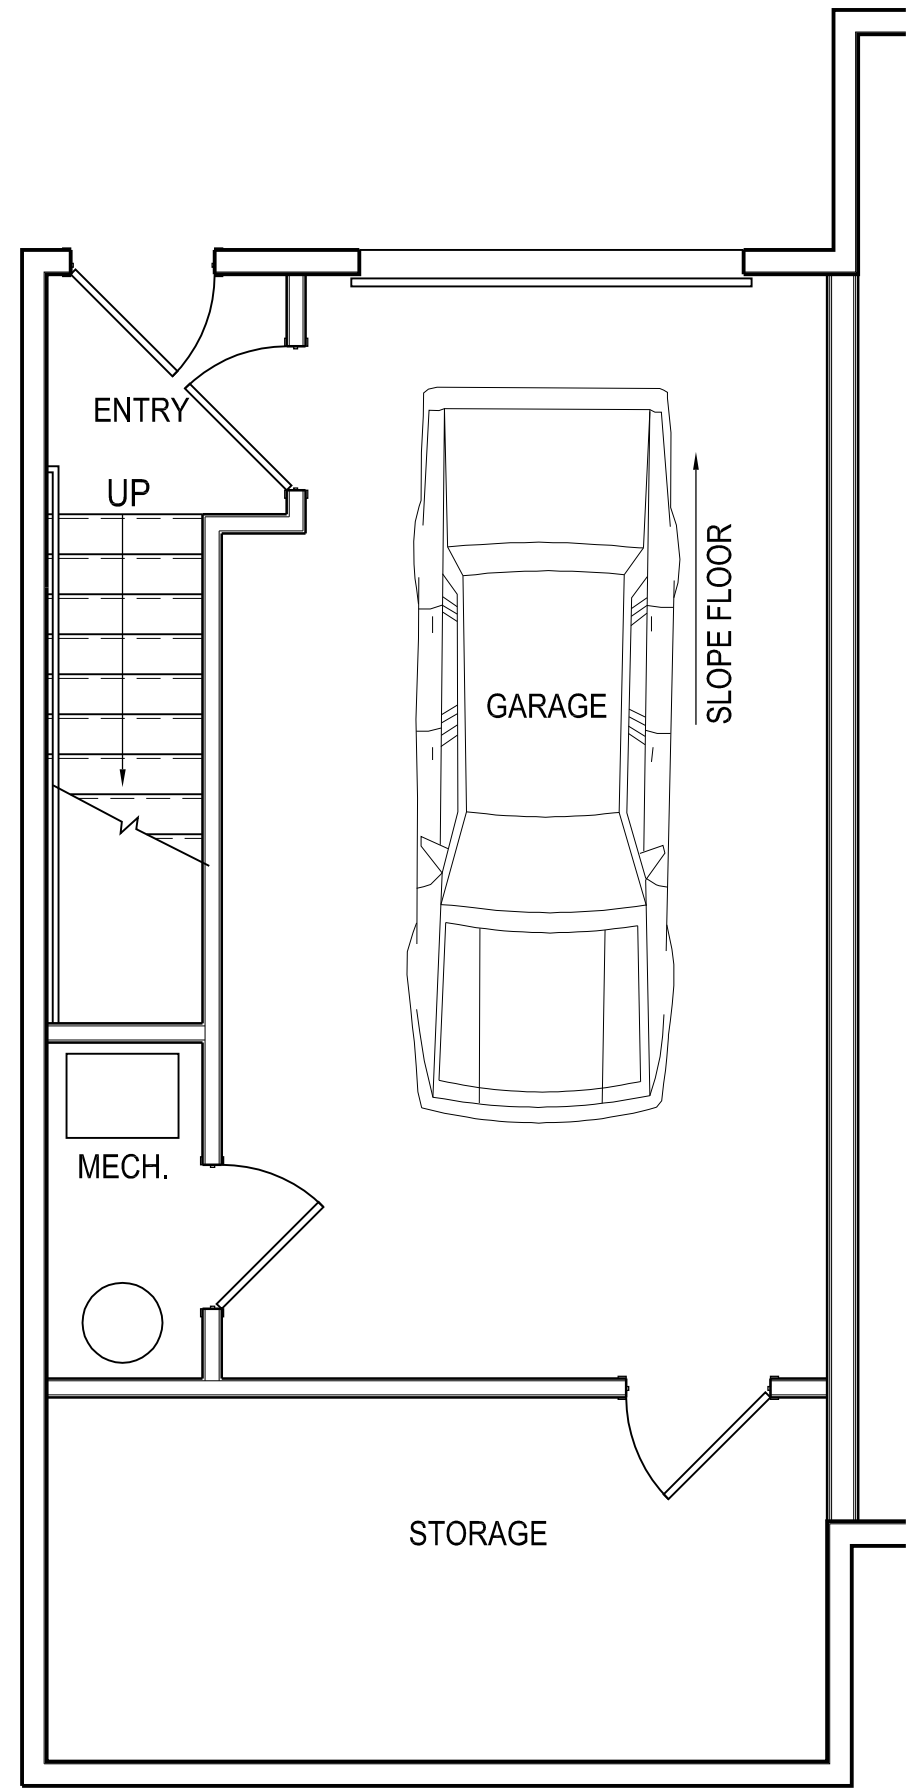

10 Typical T.H. Garage plan
SCALE: AS NOTED

Consultant:

Revision:

Architect of Record:





Drawn: AH

Checked: AS

Scale: 1/4" = 1'-0"

Key Plan:

 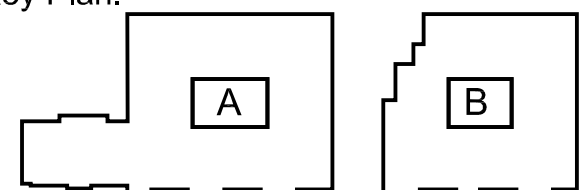

Project Name:

Needham Mews

Greendale Avenue
Needham, MA

Sheet Name:

**Townhomes:
Typical Unit plans**

Project Number:

12060

Issue Date:

September 16, 2013

Sheet Number:

A2.02

Monday, September 16, 2013 5:50:03 PM
P:\12060_692 Greendale Avenue\Drawings\Working\CAD\Plot Files\A4.01 Building Elevations.dwg




tat |
the architectural team

The Architectural Team, Inc.
50 Commandant's Way at Admiral's Hill
Chelsea MA 02150
T 617.889.4402
F 617.884.4329
www.architecturalteam.com
©2011 The Architectural Team, Inc.

Consultant:

Revision:

Architect of Record:

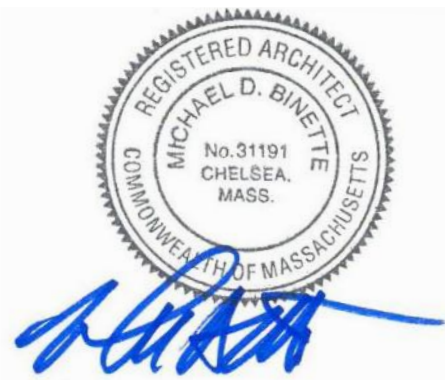


Drawn: AH

Checked: AS

Scale: 1/4" = 1'-0"

Key Plan:

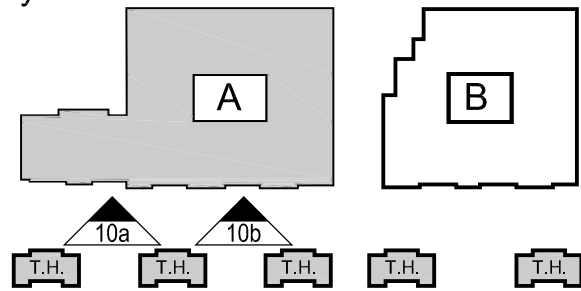

Project Name:

Needham Mews

Greendale Avenue
Needham, MA

Sheet Name:

**Building Elevations:
Internal Drive**

Project Number:

12060

Issue Date:

September 16, 2013

Sheet Number:

A4.01

Monday, September 16, 2013 5:50:30 PM
P:\12060_082 Greendale Avenue\Drawings\Working\CAD\Plot Files\A4.02 Building Elevations.dwg




tat |
the architectural team

The Architectural Team, Inc.
50 Commandant's Way at Admiral's Hill
Chelsea MA 02150
T 617.889.4402
F 617.884.4329
www.architecturalteam.com
©2011 The Architectural Team, Inc.

Consultant:

Revision:

Architect of Record:


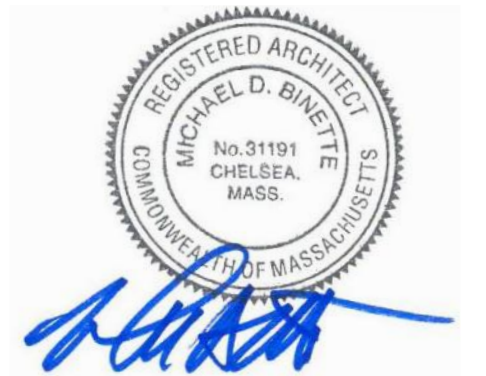


Drawn: AH

Checked: AS

Scale: 1/4" = 1'-0"

Key Plan:

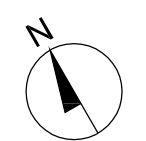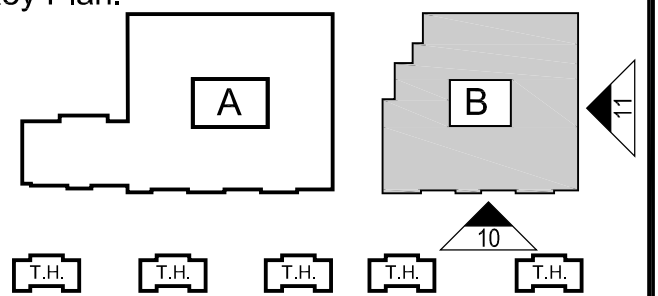

Project Name:

Needham Mews

Greendale Avenue
Needham, MA

Sheet Name:

**Building Elevations:
Internal Drive**

Project Number:

12060

Issue Date:

September 16, 2013

Sheet Number:

A4.02

Monday, September 16, 2013 5:50:49 PM
P:\12060_692 Greendale Avenue\Drawings\Working\CAD\Plot Files\A4.03 Building Elevations.dwg



tat |
the architectural team

The Architectural Team, Inc.
50 Commandant's Way at Admiral's Hill
Chelsea MA 02150
T 617.889.4402
F 617.884.4329
www.architecturalteam.com
©2011 The Architectural Team, Inc.

Consultant:

Revision:

Architect of Record:





Drawn: AH

Checked: AS

Scale: 1/4" = 1'-0"

Key Plan:

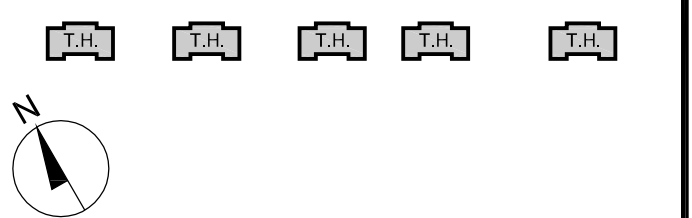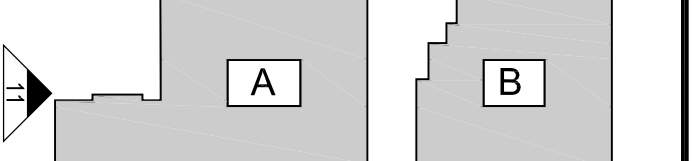

Project Name:

Needham Mews

Greendale Avenue
Needham, MA

Sheet Name:

**Building Elevations:
Internal Drive**

Project Number:

12060

Issue Date:

September 16, 2013

Sheet Number:

A4.03

Monday, September 16, 2013 5:51:20 PM
P:\12060_692 Greendale Avenue\Drawings\Working\CAD\Plot Files\A4-04 Building Elevations.dwg



tat |
the architectural team

The Architectural Team, Inc.
50 Commandant's Way at Admiral's Hill
Chelsea MA 02150
T 617.889.4402
F 617.884.4329
www.architecturalteam.com
©2011 The Architectural Team, Inc.

Consultant:

Revision:

Architect of Record:




Drawn: AH

Checked: AS

Scale: 1/4" = 1'-0"

Key Plan:

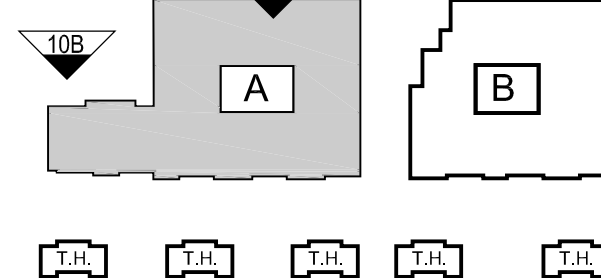

Project Name:

Needham Mews

Greendale Avenue
Needham, MA

Sheet Name:

**Building Elevations:
Internal Drive**

Project Number:

12060

Issue Date:

September 16, 2013

Sheet Number:

A4.04

Monday, September 16, 2013 5:06:02 PM
P:\12060_692 Greendale Avenue\Drawings\Working\CAD\Plot Files\A4.05 Building Elevations.dwg




11

TOWNHOUSE ELEVATION AT INTERNAL DRIVE
SCALE: 1/8" = 1'-0"



12

TOWNHOUSE ELEVATION AT GREENDALE
SCALE: 1/8" = 1'-0"

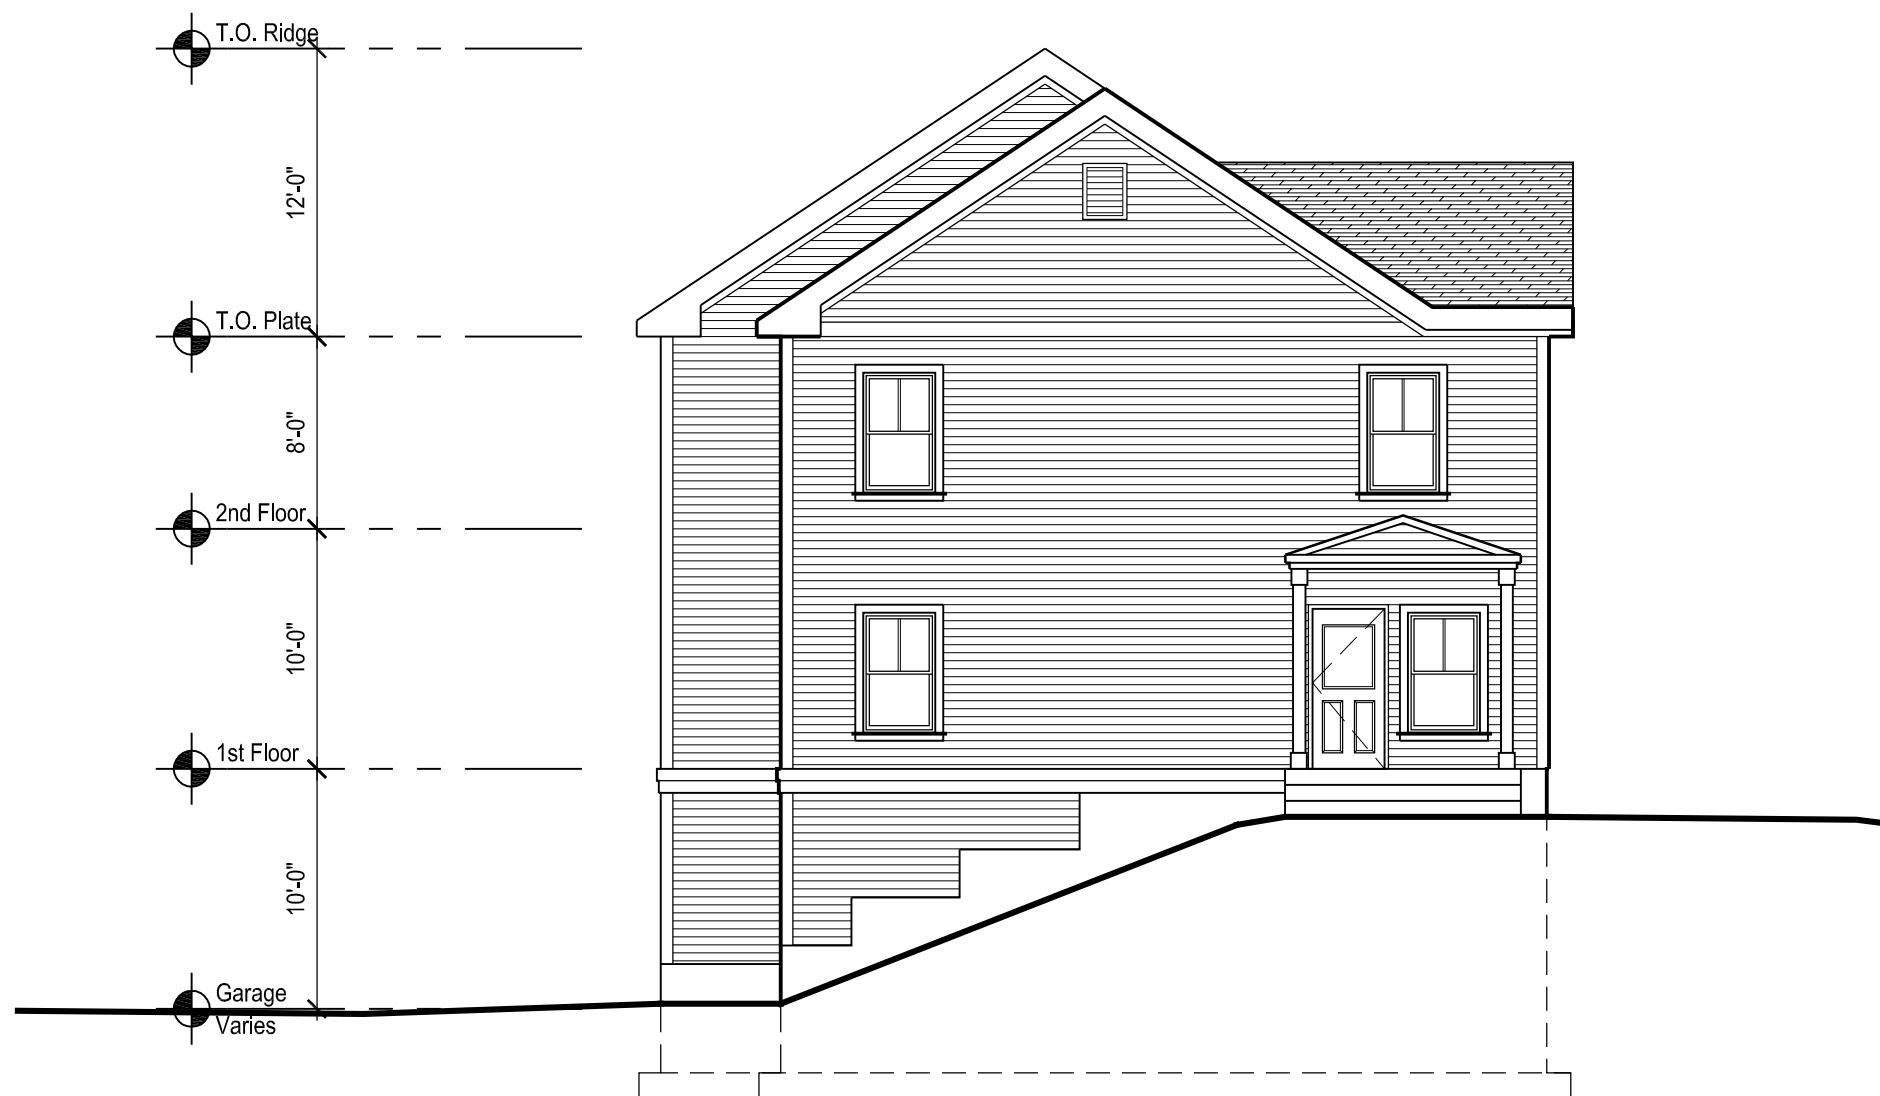

10

TOWNHOUSE ELEVATION AT SIDE
SCALE: 1/8" = 1'-0"

tat |
the architectural team

The Architectural Team, Inc.
50 Commandant's Way at Admiral's Hill
Chelsea MA 02150
T 617.889.4402
F 617.884.4329
www.architecturalteam.com
©2011 The Architectural Team, Inc.

Consultant:

Revision:

Architect of Record:




Drawn: AH

Checked: AS

Scale: 1/4" = 1'-0"

Key Plan:

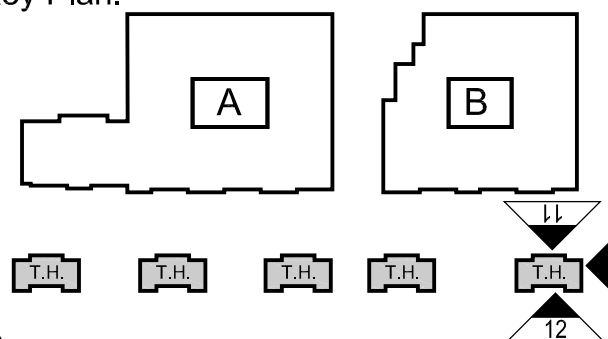

Project Name:

Needham Mews

Greendale Avenue
Needham, MA

Sheet Name:

Building Elevations:
Internal Drive

Project Number:

12060

Issue Date:

September 16, 2013

Sheet Number:

A4.05



tat |
the architectural team

The Architectural Team, Inc.
50 Commandant's Way at Admiral's Hill
Chelsea MA 02150
T 617.889.4402
F 617.884.4329
www.architecturalteam.com
©2011 The Architectural Team, Inc.

Consultant:

Revision:

Architect of Record:





Drawn: AH

Checked: AS

Scale: 1/16" = 1'-0"

Key Plan:

 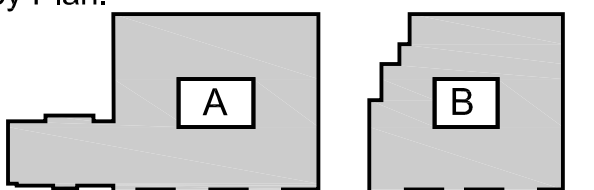

Project Name:

Needham Mews

Greendale Avenue
Needham, MA

Sheet Name:

Site Sections

Project Number:


12060

Issue Date:

September 16, 2013

Sheet Number:

A5.01

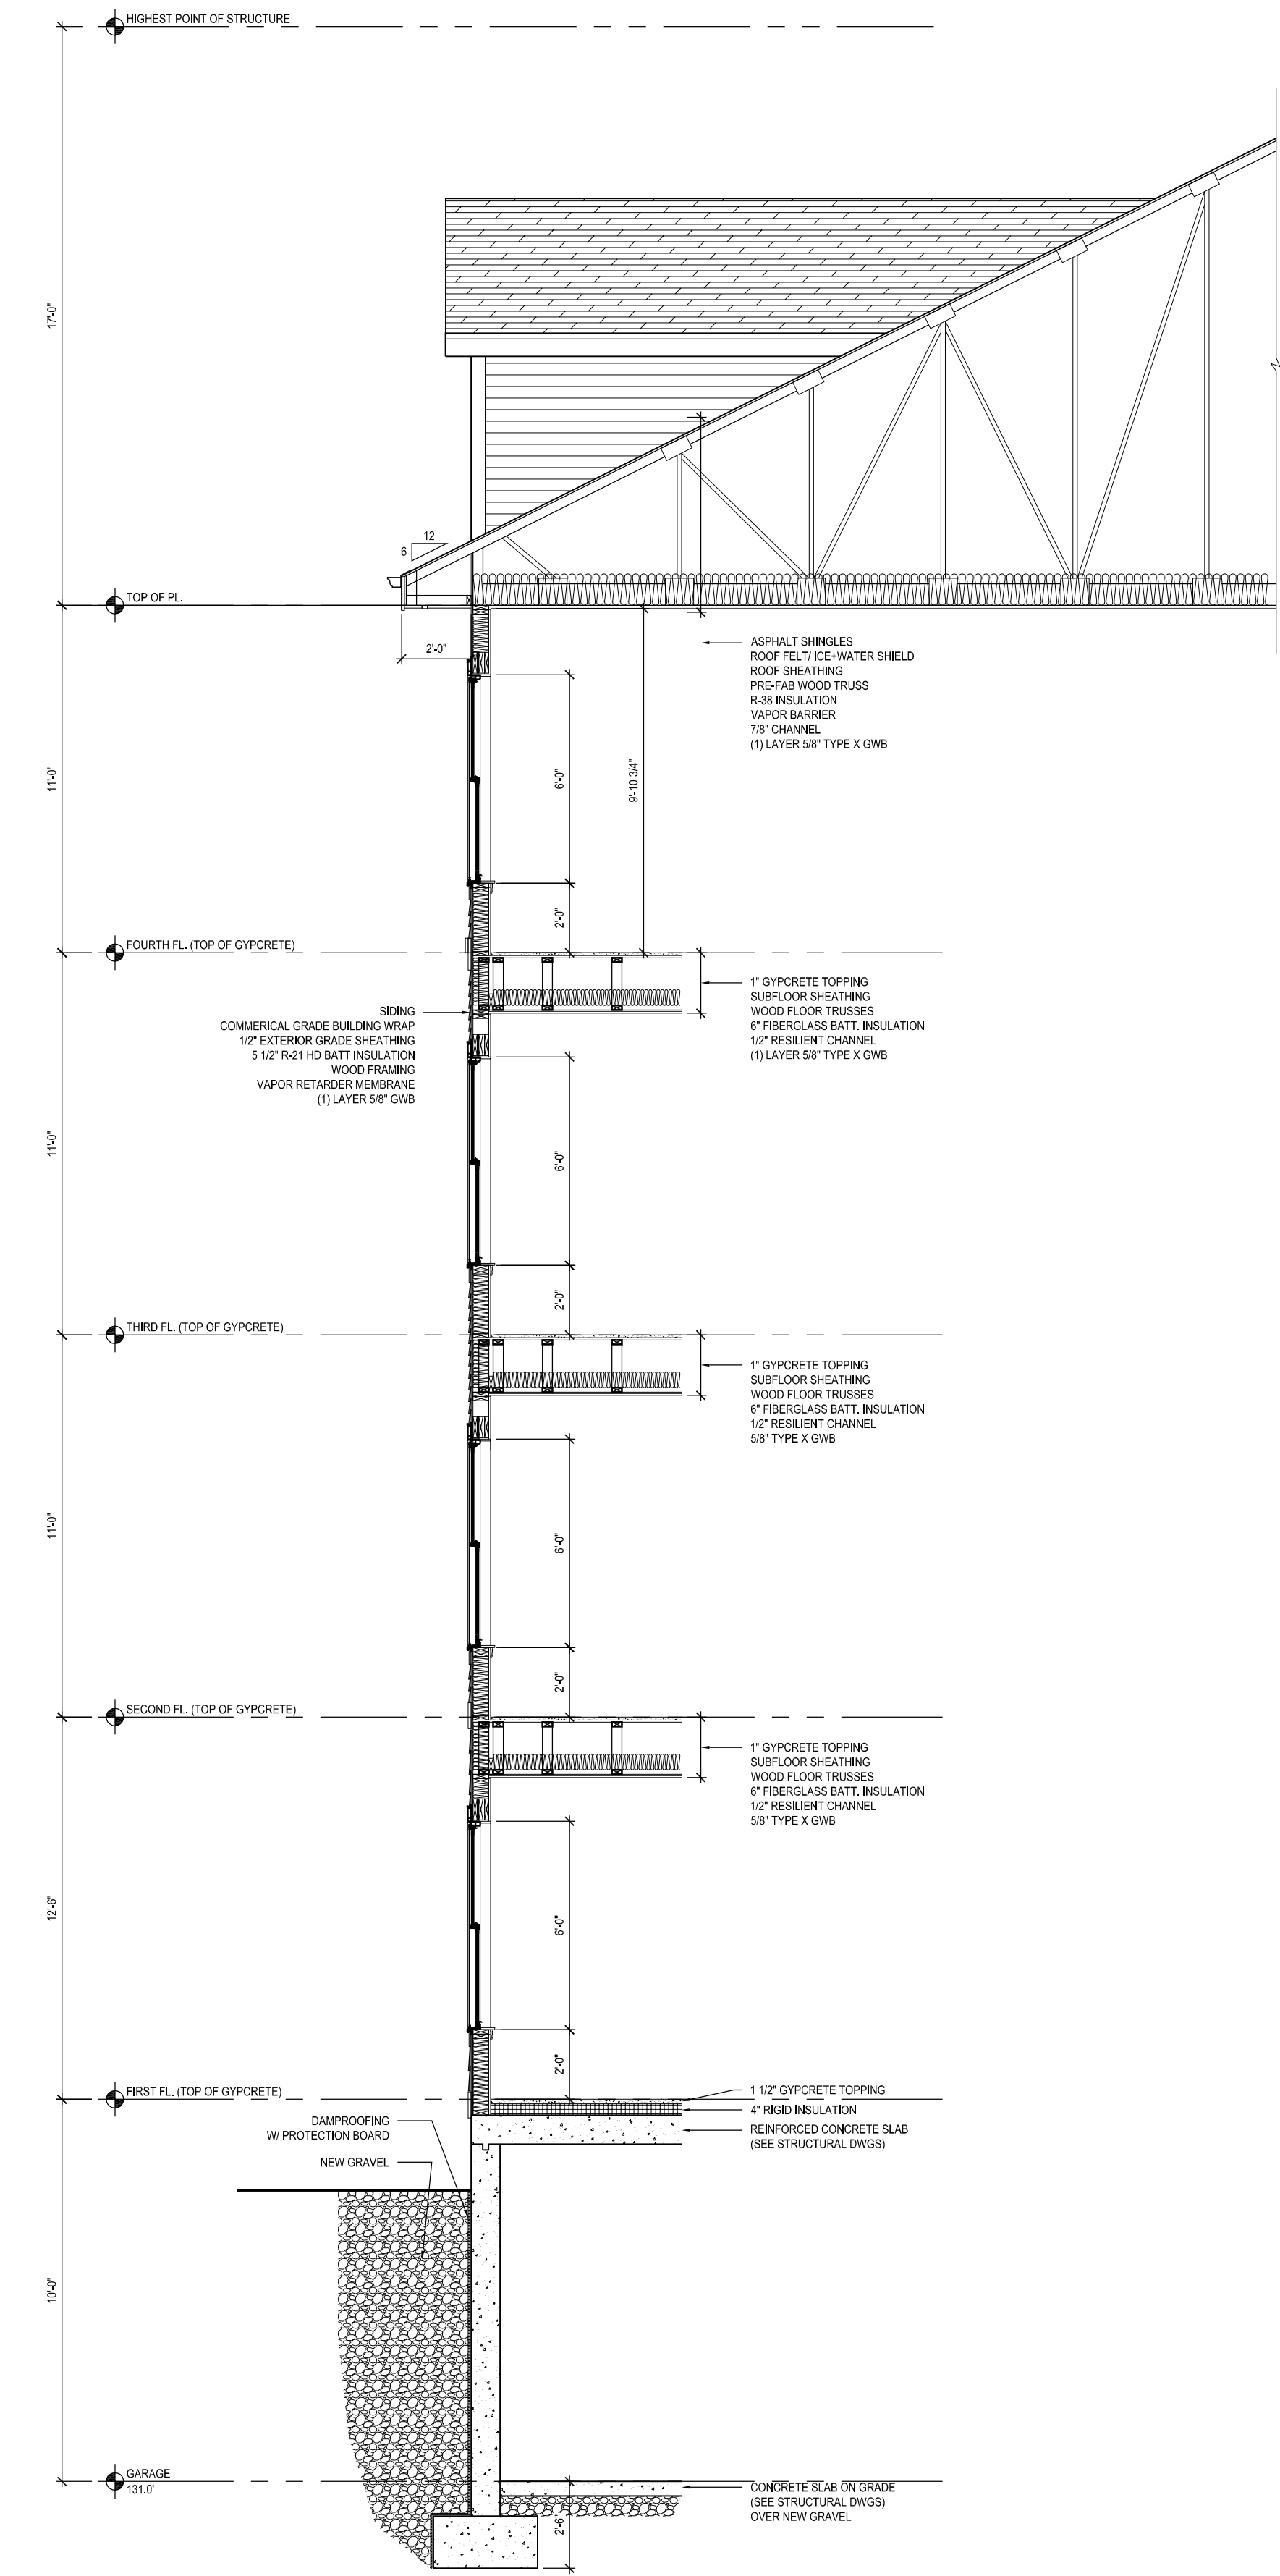

10 WALL SECTION BUILDING F
SCALE: 1/4\" = 1'-0"

The Architectural Team, Inc.
50 Commandant's Way at Admiral's Hill
Chelsea MA 02150
T 617.889.4402
F 617.884.4329
www.architecturalteam.com
©2011 The Architectural Team, Inc.

Consultant:

Revision:

NO.	DESCRIPTION


Architect of Record:



Drawn: AH

Checked: AS

Scale: 1/4\" = 1'-0"

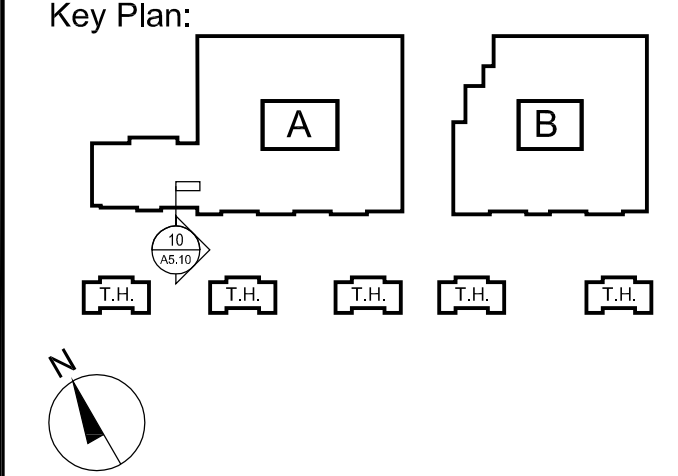

Project Name:

Needham Mews

Greendale Avenue
Needham, MA

Sheet Name:

Typical Exterior Finishes
Wall Section and
Construction Type

Project Number:

12060

Issue Date:

September 16, 2013

Sheet Number:

A5.10